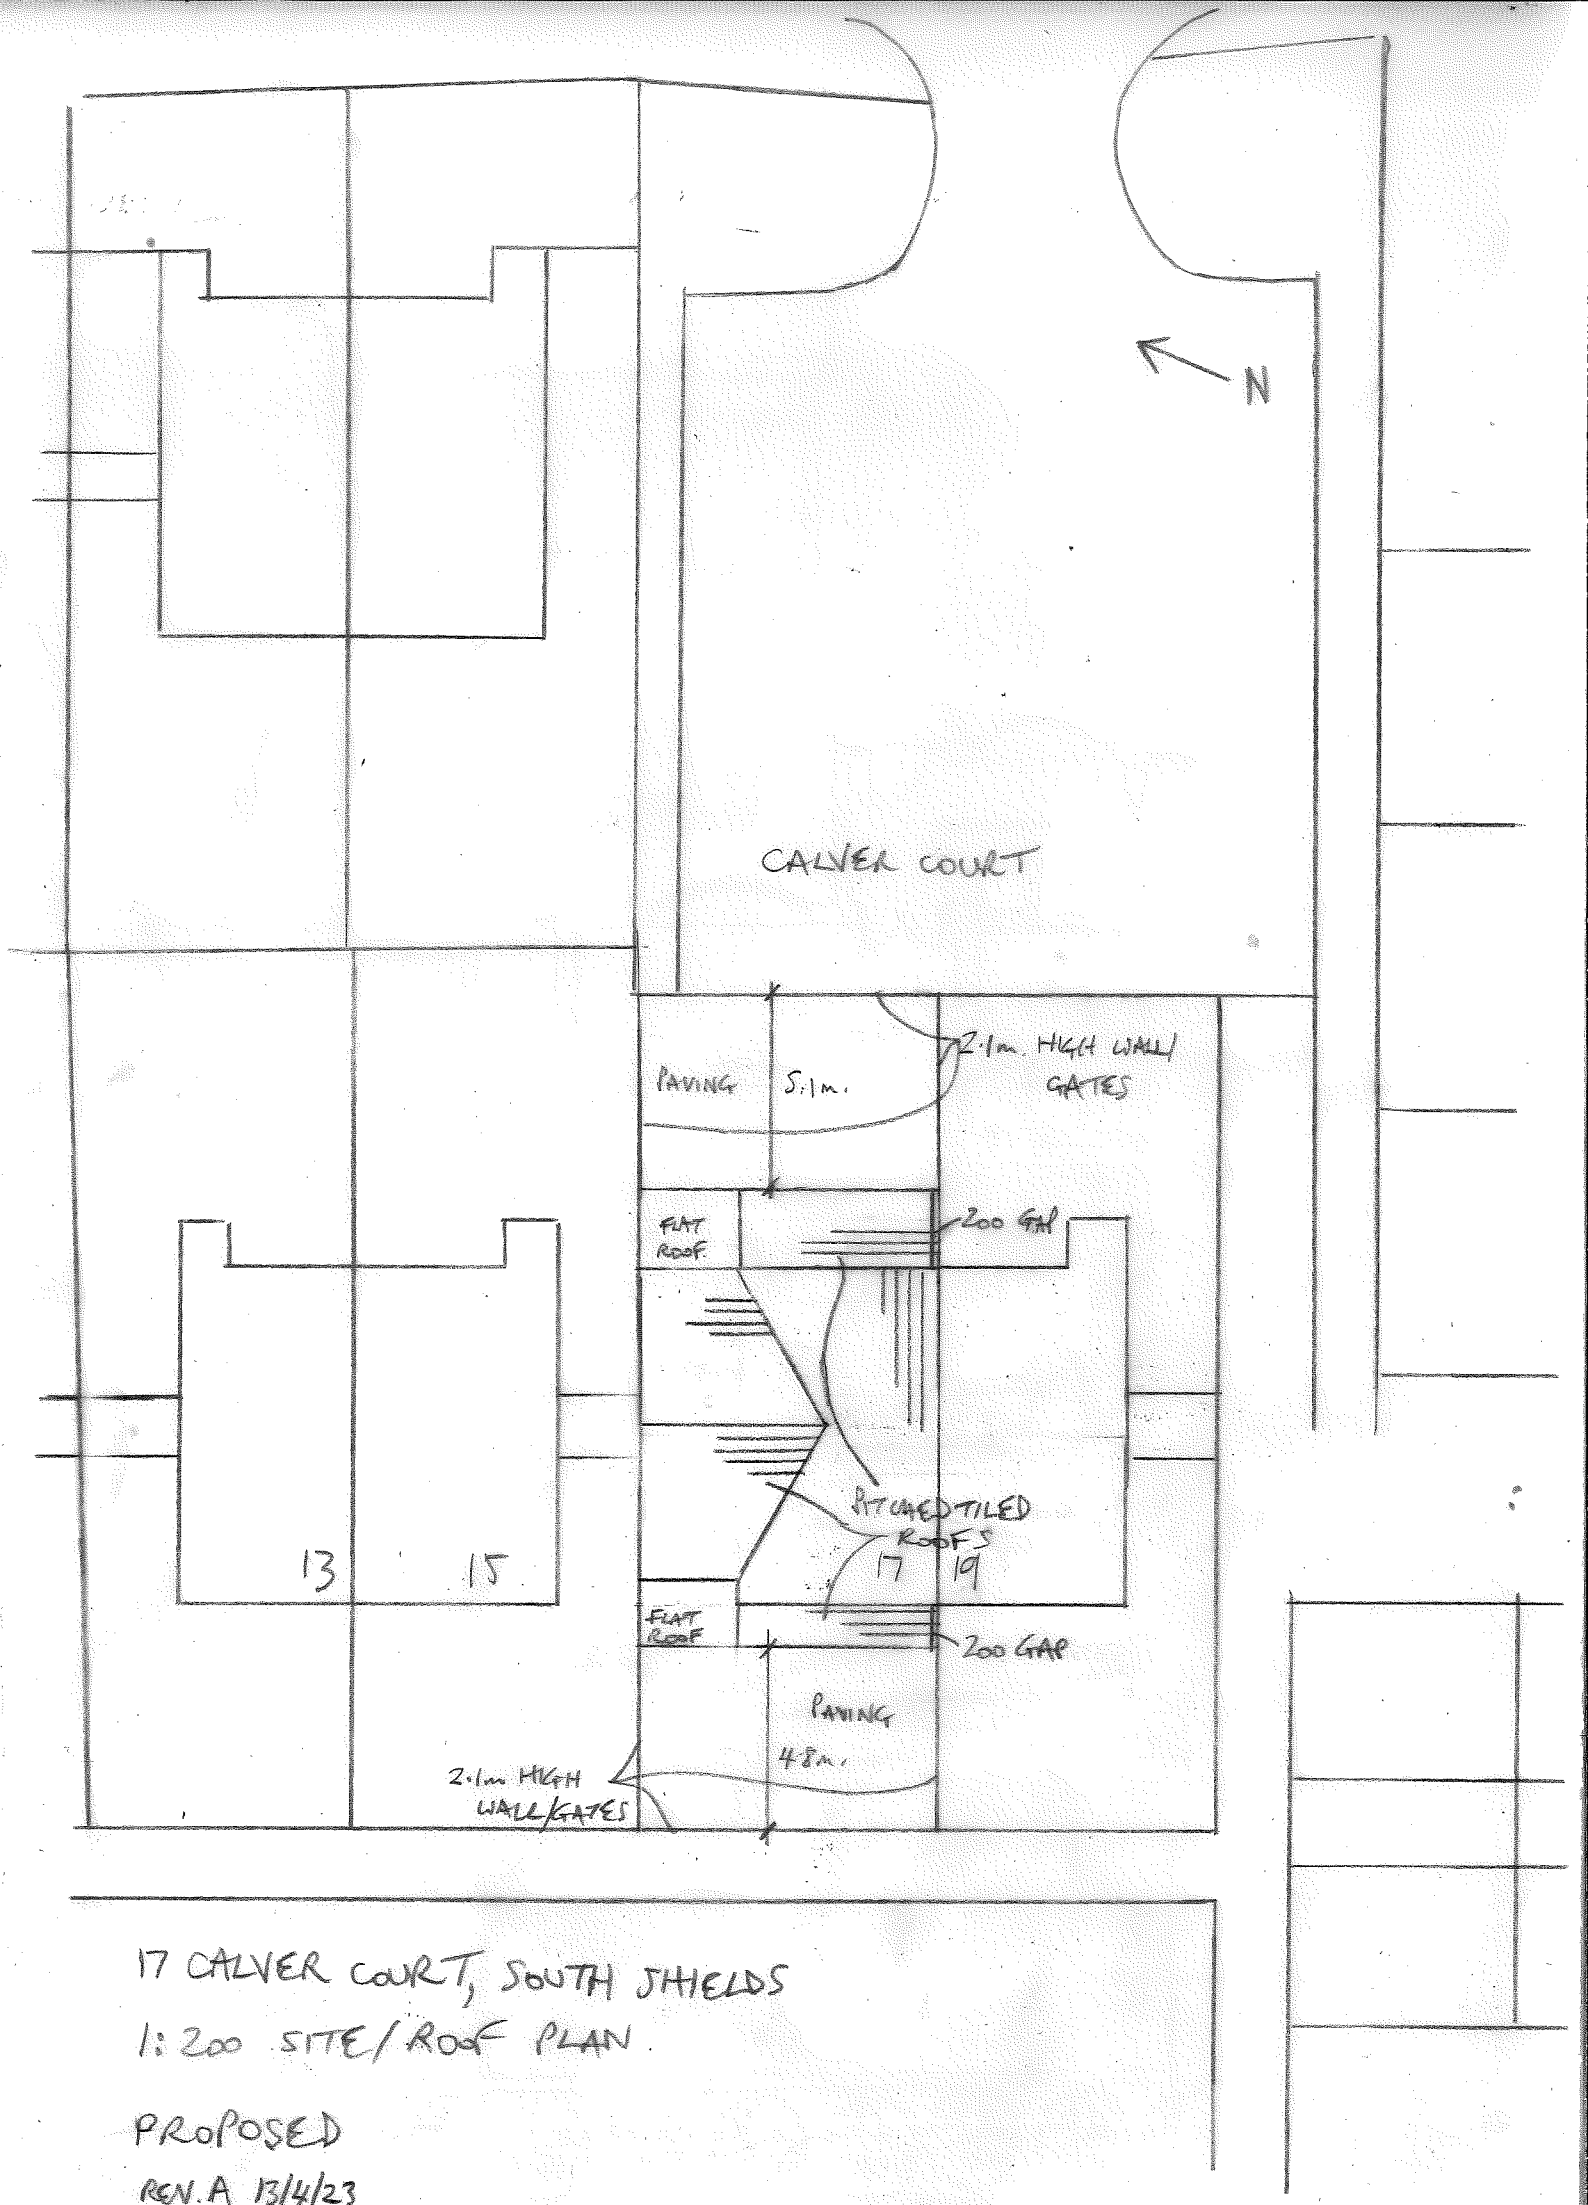


17 CALVER COURT, SOUTH SHIELDS

1:200 SITE/ROOF PLAN.

PROPOSED

REV. A 13/4/23