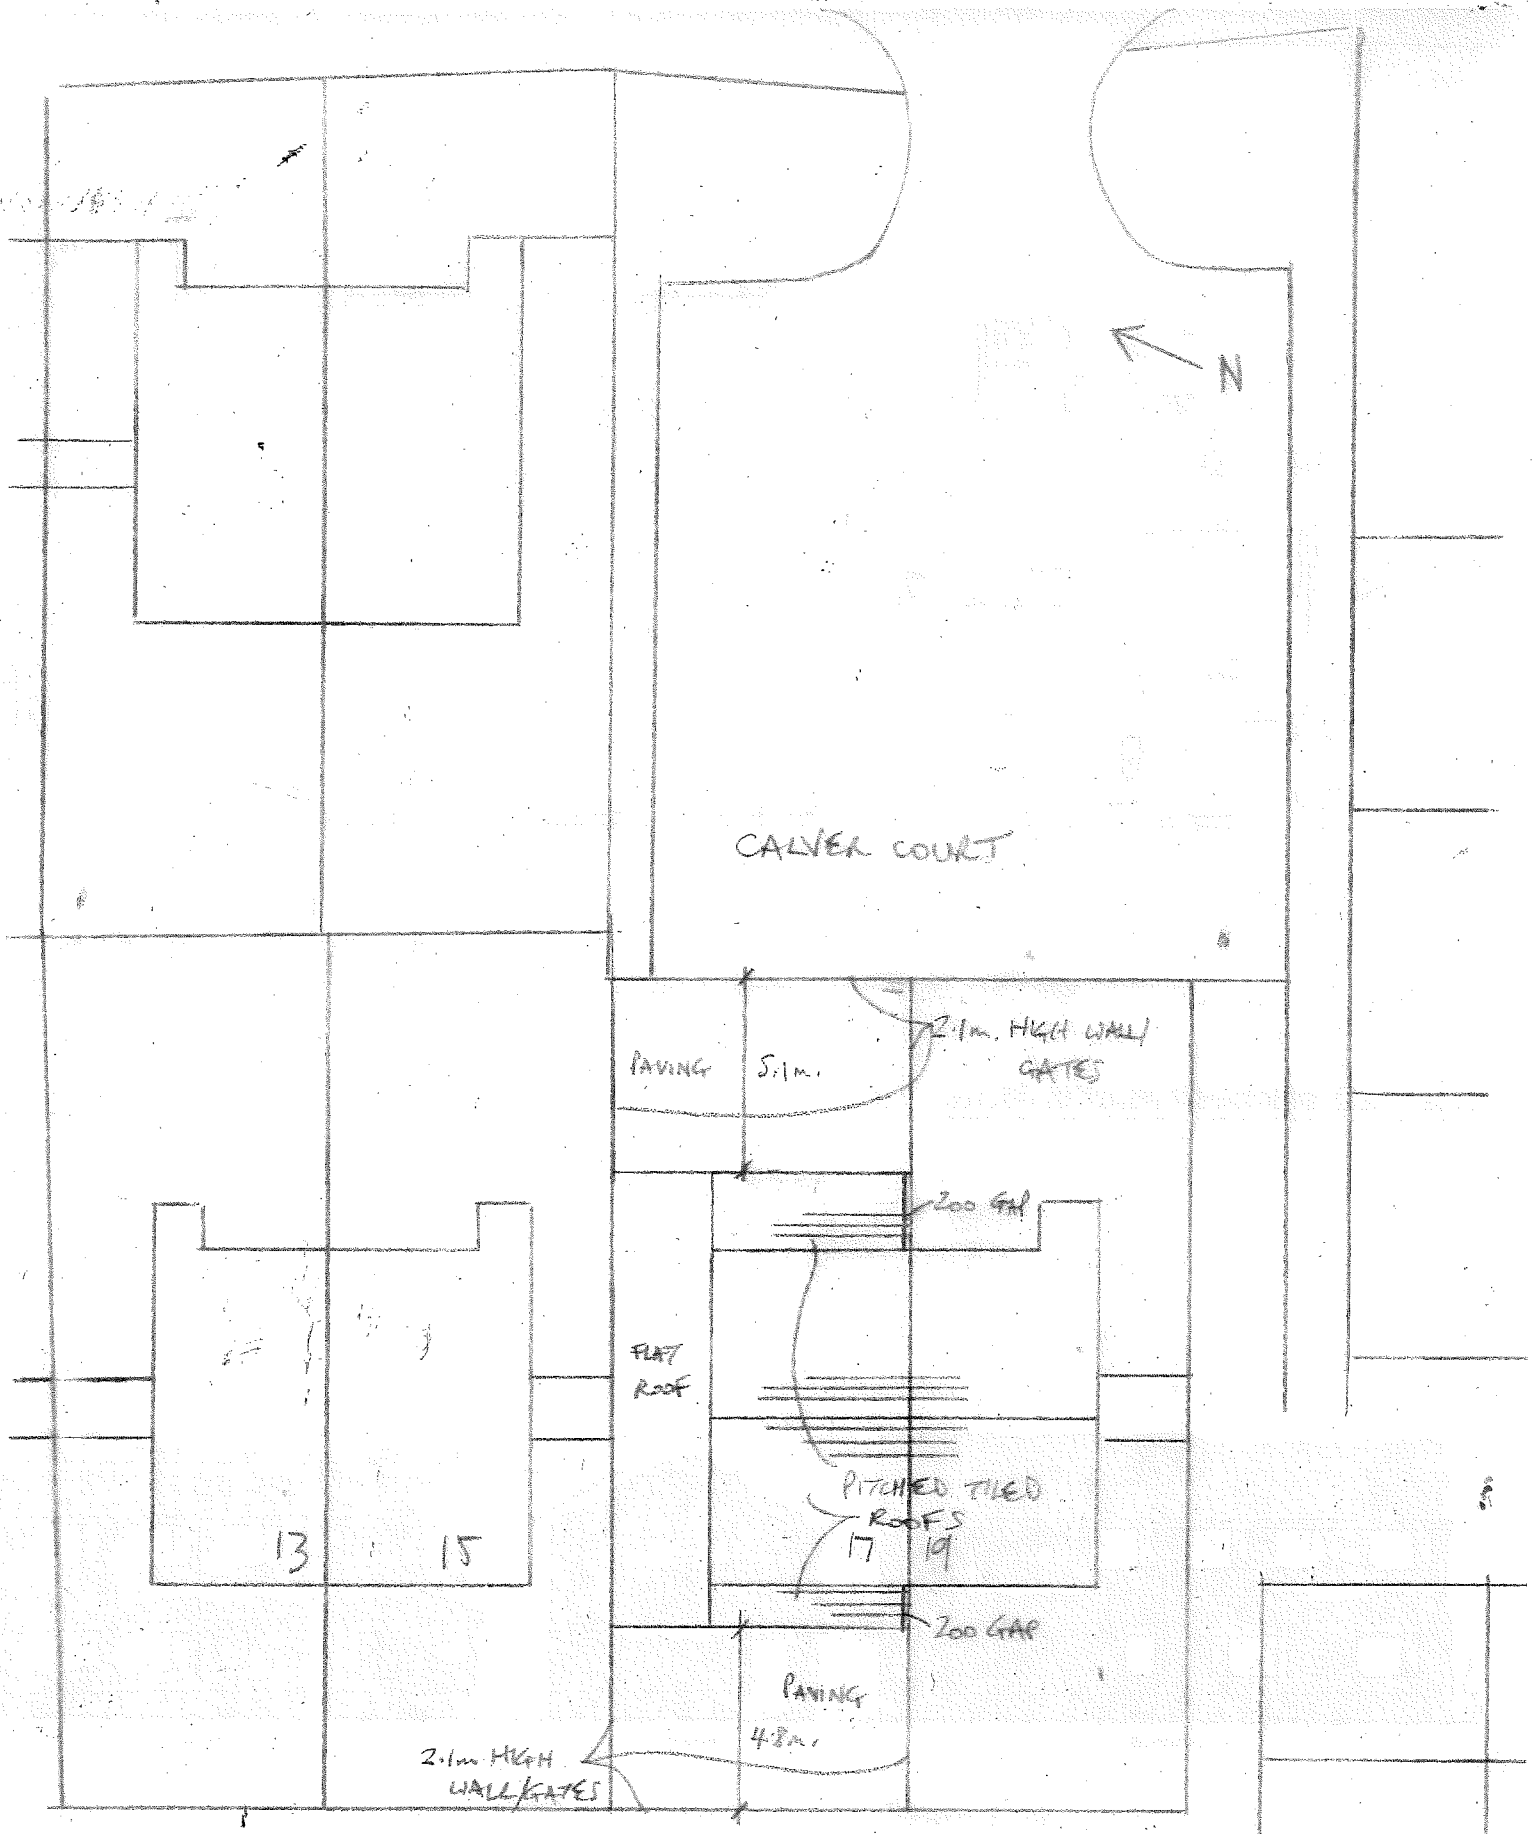


17 CALVER COURT, SOUTH SHIELDS

1:200 SITE/ROOF PLAN

EXISTING