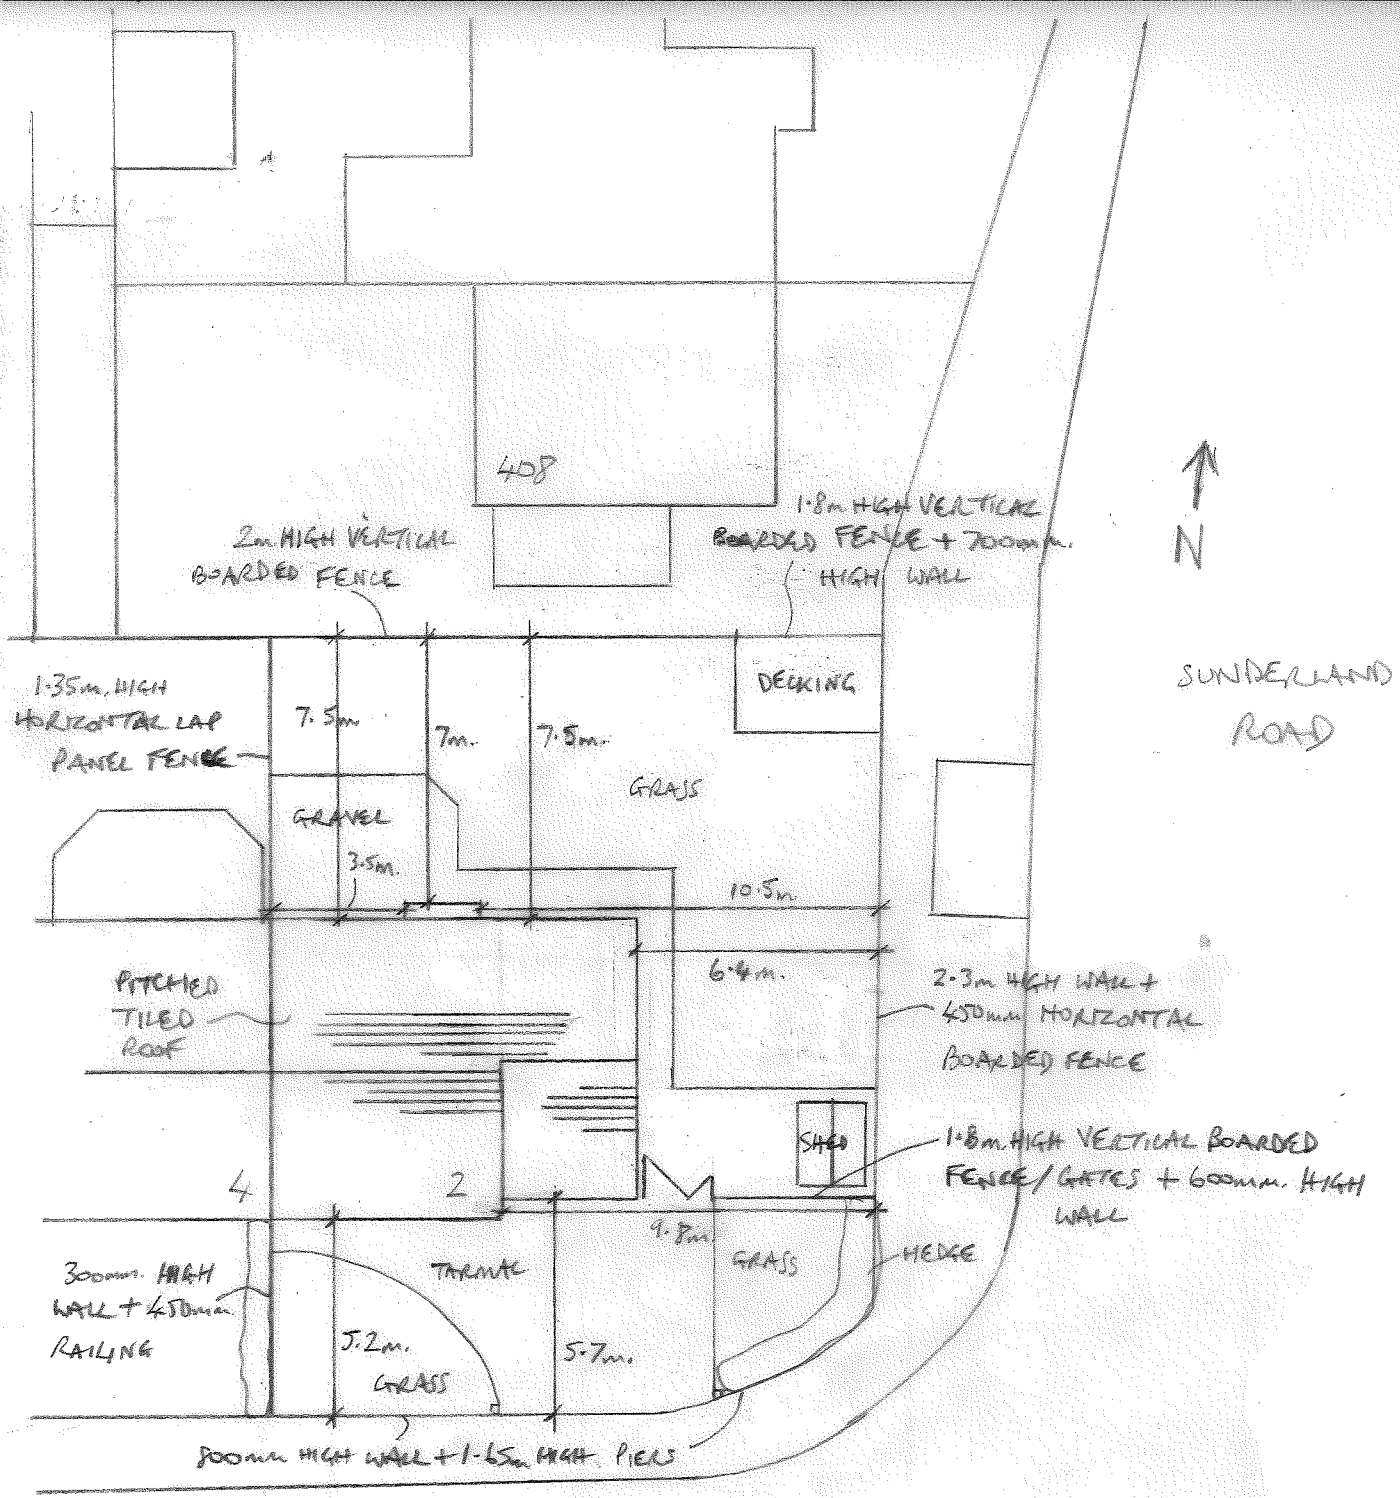


2 CARNOUSTIE DRIVE, S. SHIELDS

1:200 SITE/ ROOF PLAN -

PROPOSED