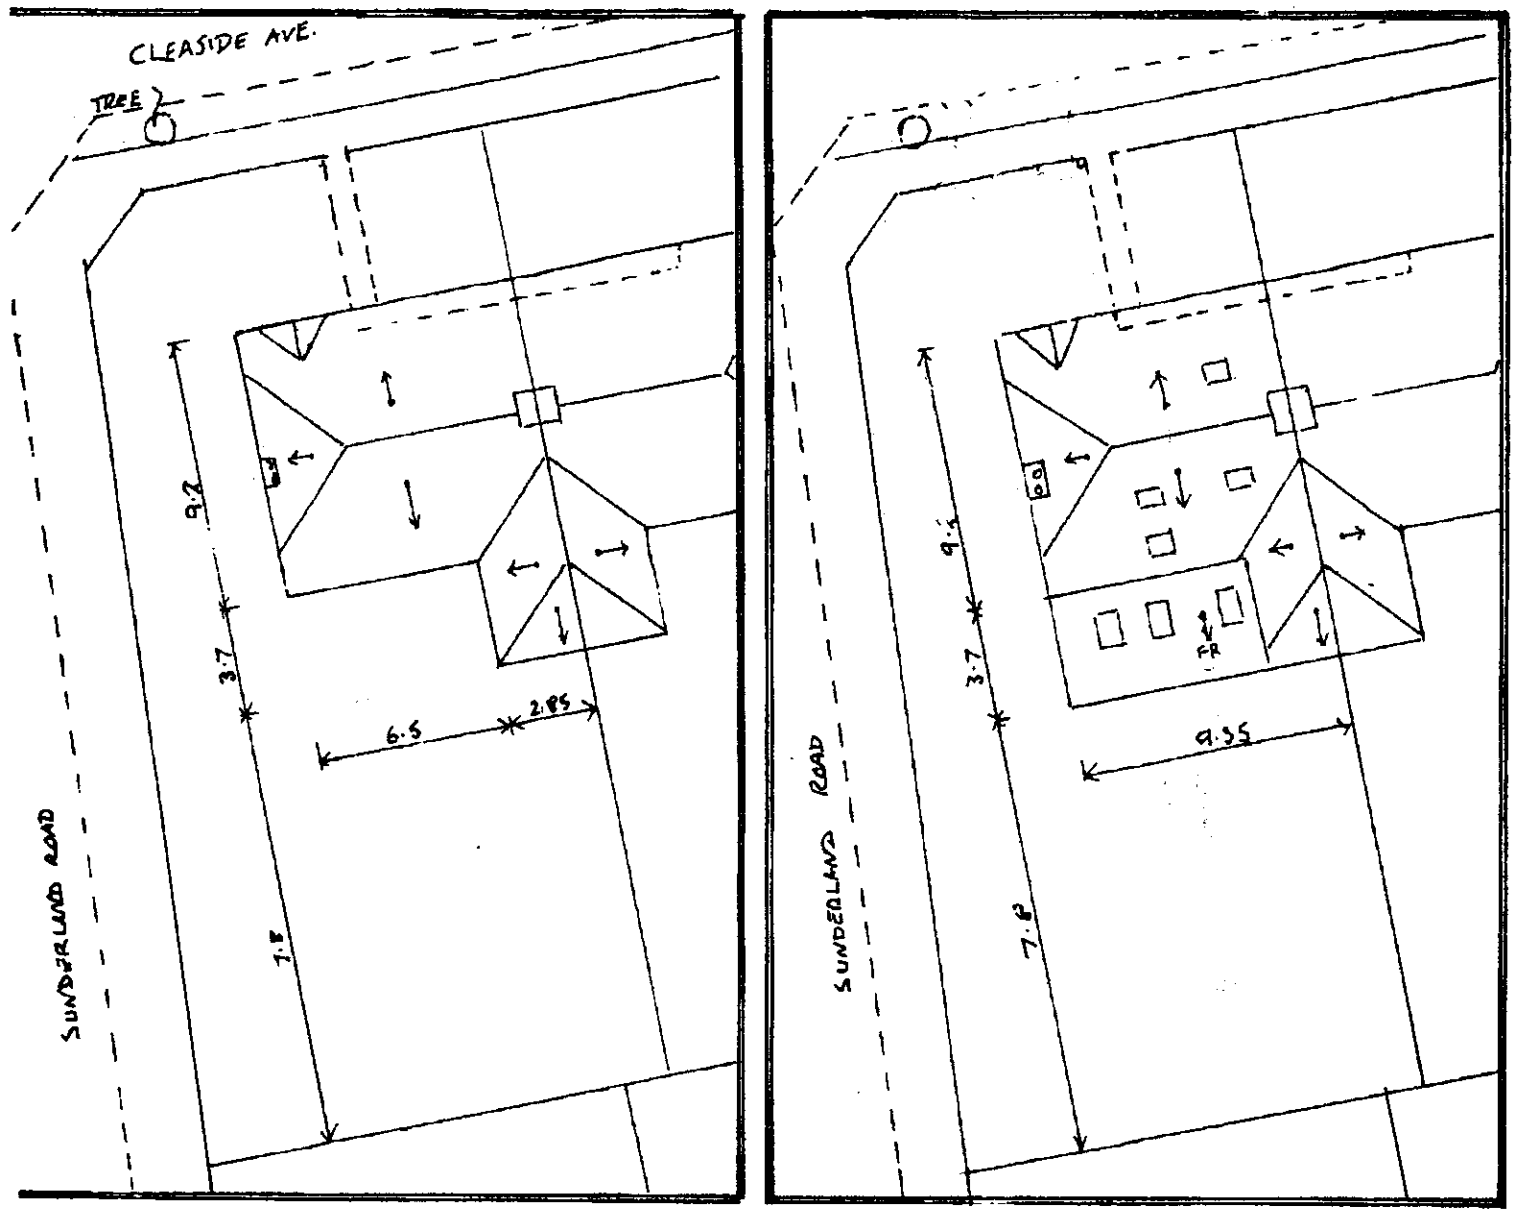


N

Key: Down to eaves ⟶ . Down to eaves -flat roof FR⟶

Other than a new opening for the driveway there are no other changes to the boundaries in thus proposal.

A new drive is to be laid with permeable materials over the correct sub-base for the material selected and a new pavement crossing is required

DRAWING 3 – EXISTING AND PROPOSED SITE LAYOUTS

PROPOSAL FOR A FLAT ROOFED REAR EXTENSION, LOFT CONVERSION . AT

2 CLEASIDE AVENUE, SOUTH SHIELDS, NE34 8DQ

Drg No 02/CA/03	Scales 1:250	Date 22/01/2023