
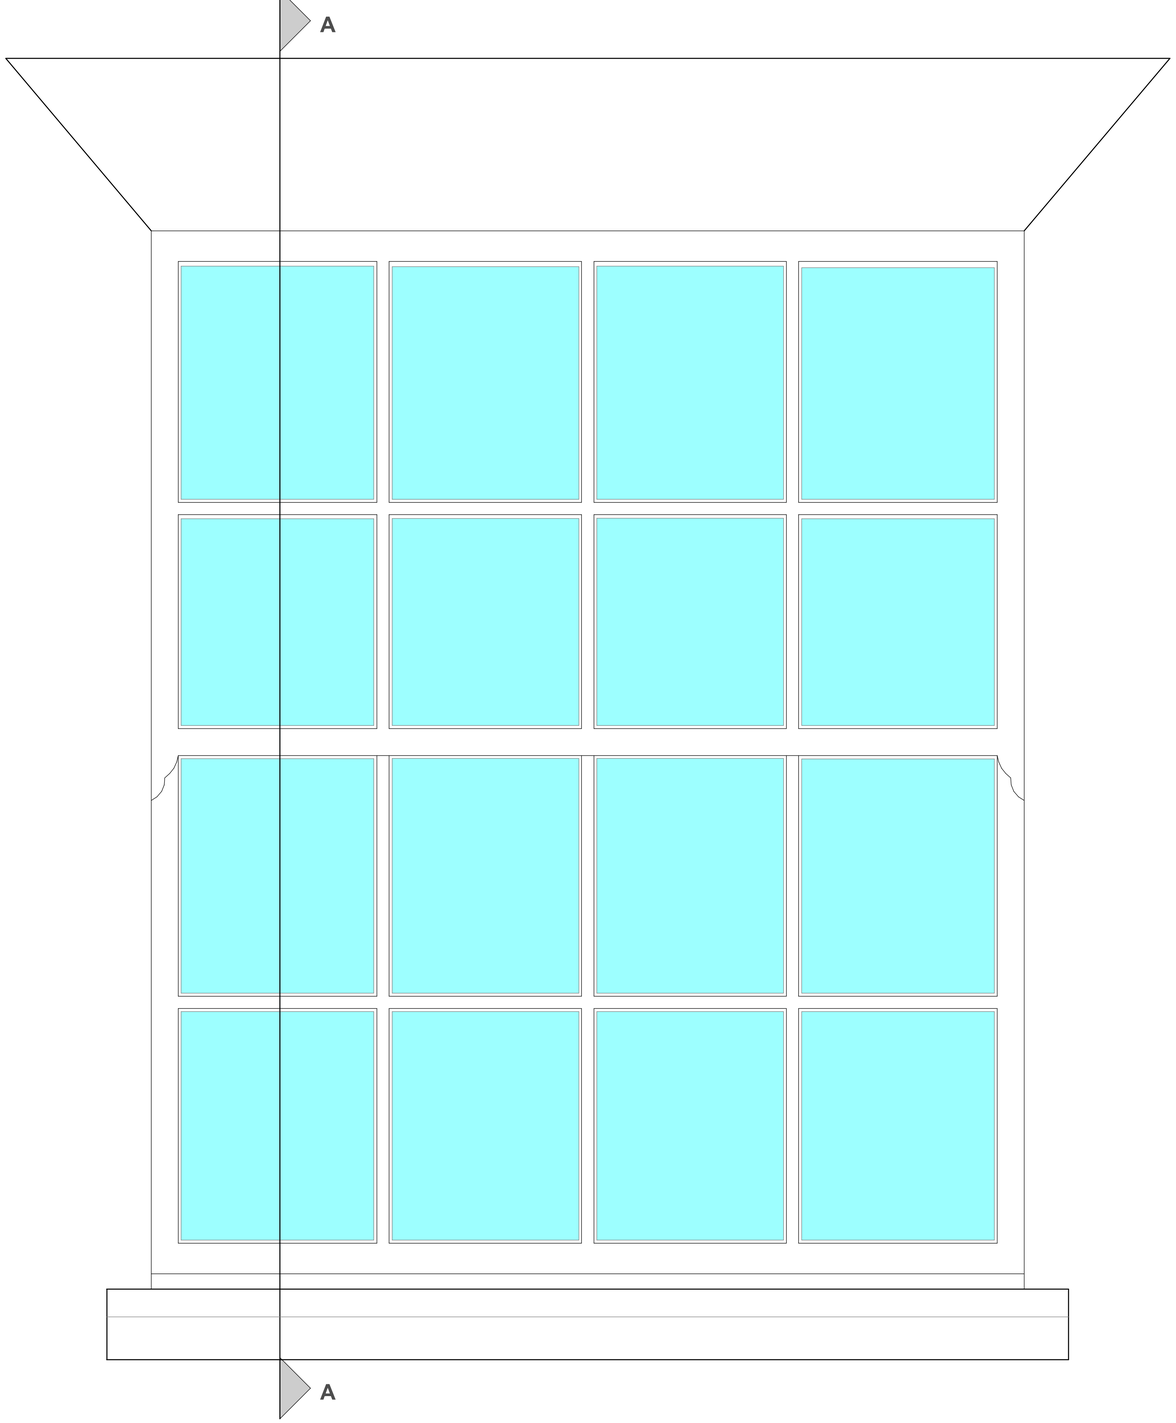


TYPICAL ELEVATION

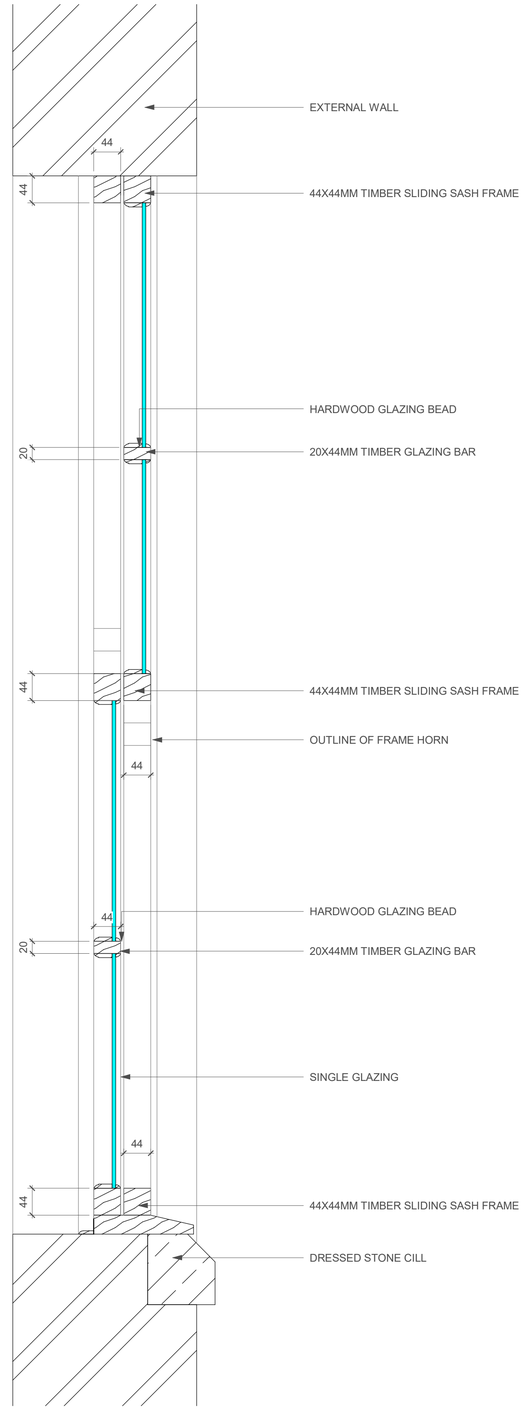

© Edwards Architecture Ltd.

1. Do not scale off this drawing. Use figured dimensions only
2. All dimensions are in millimeters unless otherwise noted
3. All dimensions to be checked on site.
4. All omissions & discrepancies to be reported to the architect immediately
5. Check site conditions prior to commencement of works
6. This drawings is to be read in conjunction with other consultants & specialists drawings

Rev	Description	Date
C0	1 Initial Issue	07/06/23

EDWARDS ARCHITECTURE

5, Brewhouse Bank, North Shields, NE30 1LL
T: 0191 649 8404
E: info@edwardsarchitecture.co.uk
W: www.edwardsarchitecture.co.uk

Project
20063 - Beach Road, South Shields
Mandeville Properties

Drawing Title
Existing Window Section

Scale at A1
1 : 5

Information Issued

Project	Originator	Stage/ Volume	Level/ Locat.	Type	Role	Number	Rev
20063 -	EArch -	CN -	XX -	DR -	A -	649 -	C01