
© Edwards Architecture Ltd.

1. Do not scale off this drawing. Use figured dimensions only
2. All dimensions are in millimeters unless otherwise noted
3. All dimensions to be checked on site.
4. All omissions & discrepancies to be reported to the architect immediately
5. Check site conditions prior to commencement of works
6. This drawings is to be read in conjunction with other consultants & specialists drawings

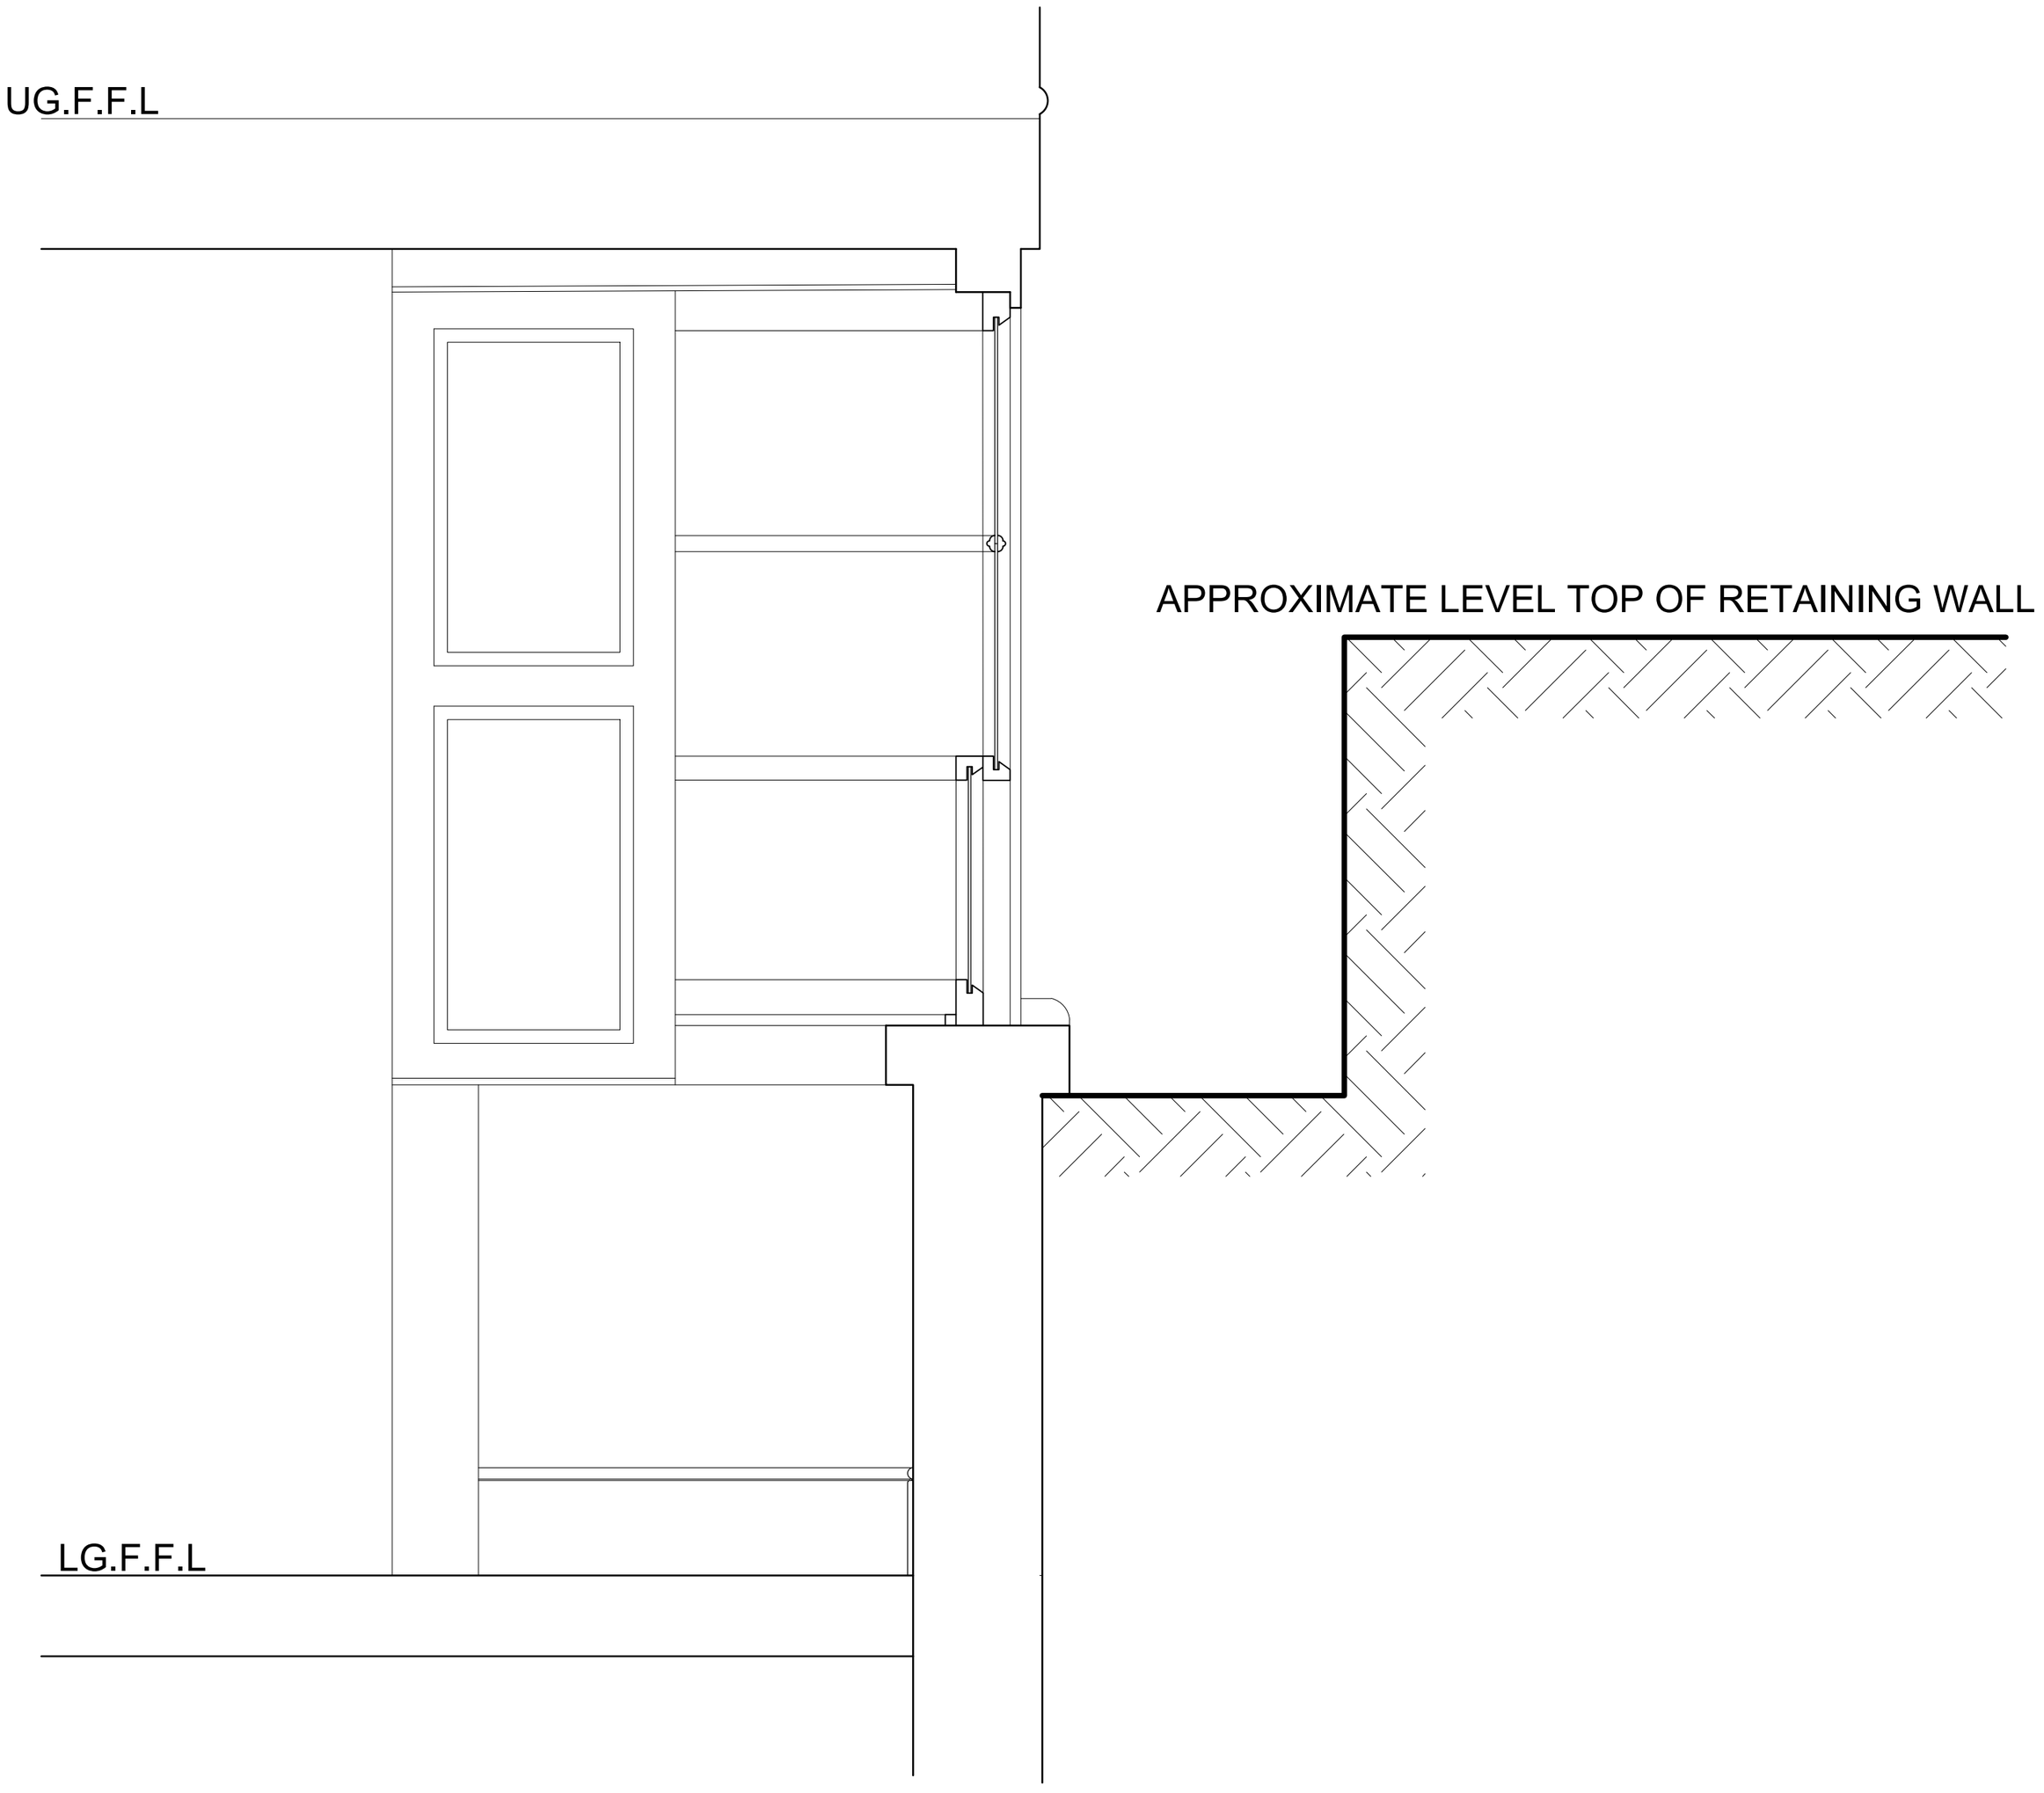

EXISTING SECTION Z-Z

EDWARDS ARCHITECTURE

4 Vita House, Fish Quay, North Shields. NE30 1JA
T: 0191 649 8404
E: info@edwardsarchitecture.co.uk
W: www.edwardsarchitecture.co.uk

Project
20063 – 1–3 Beach Road

Drawing Title
Existing Section Z–Z Through Bay Window – 3 Beach Road

Scale at A2
1:10

Information Issued
S0 – For Information

Project	Originator	Volume	Stage/Level/ Locat.	Type	Role	Number	Rev
2--63	EArch	CN	XX	DR	A	1001	P01