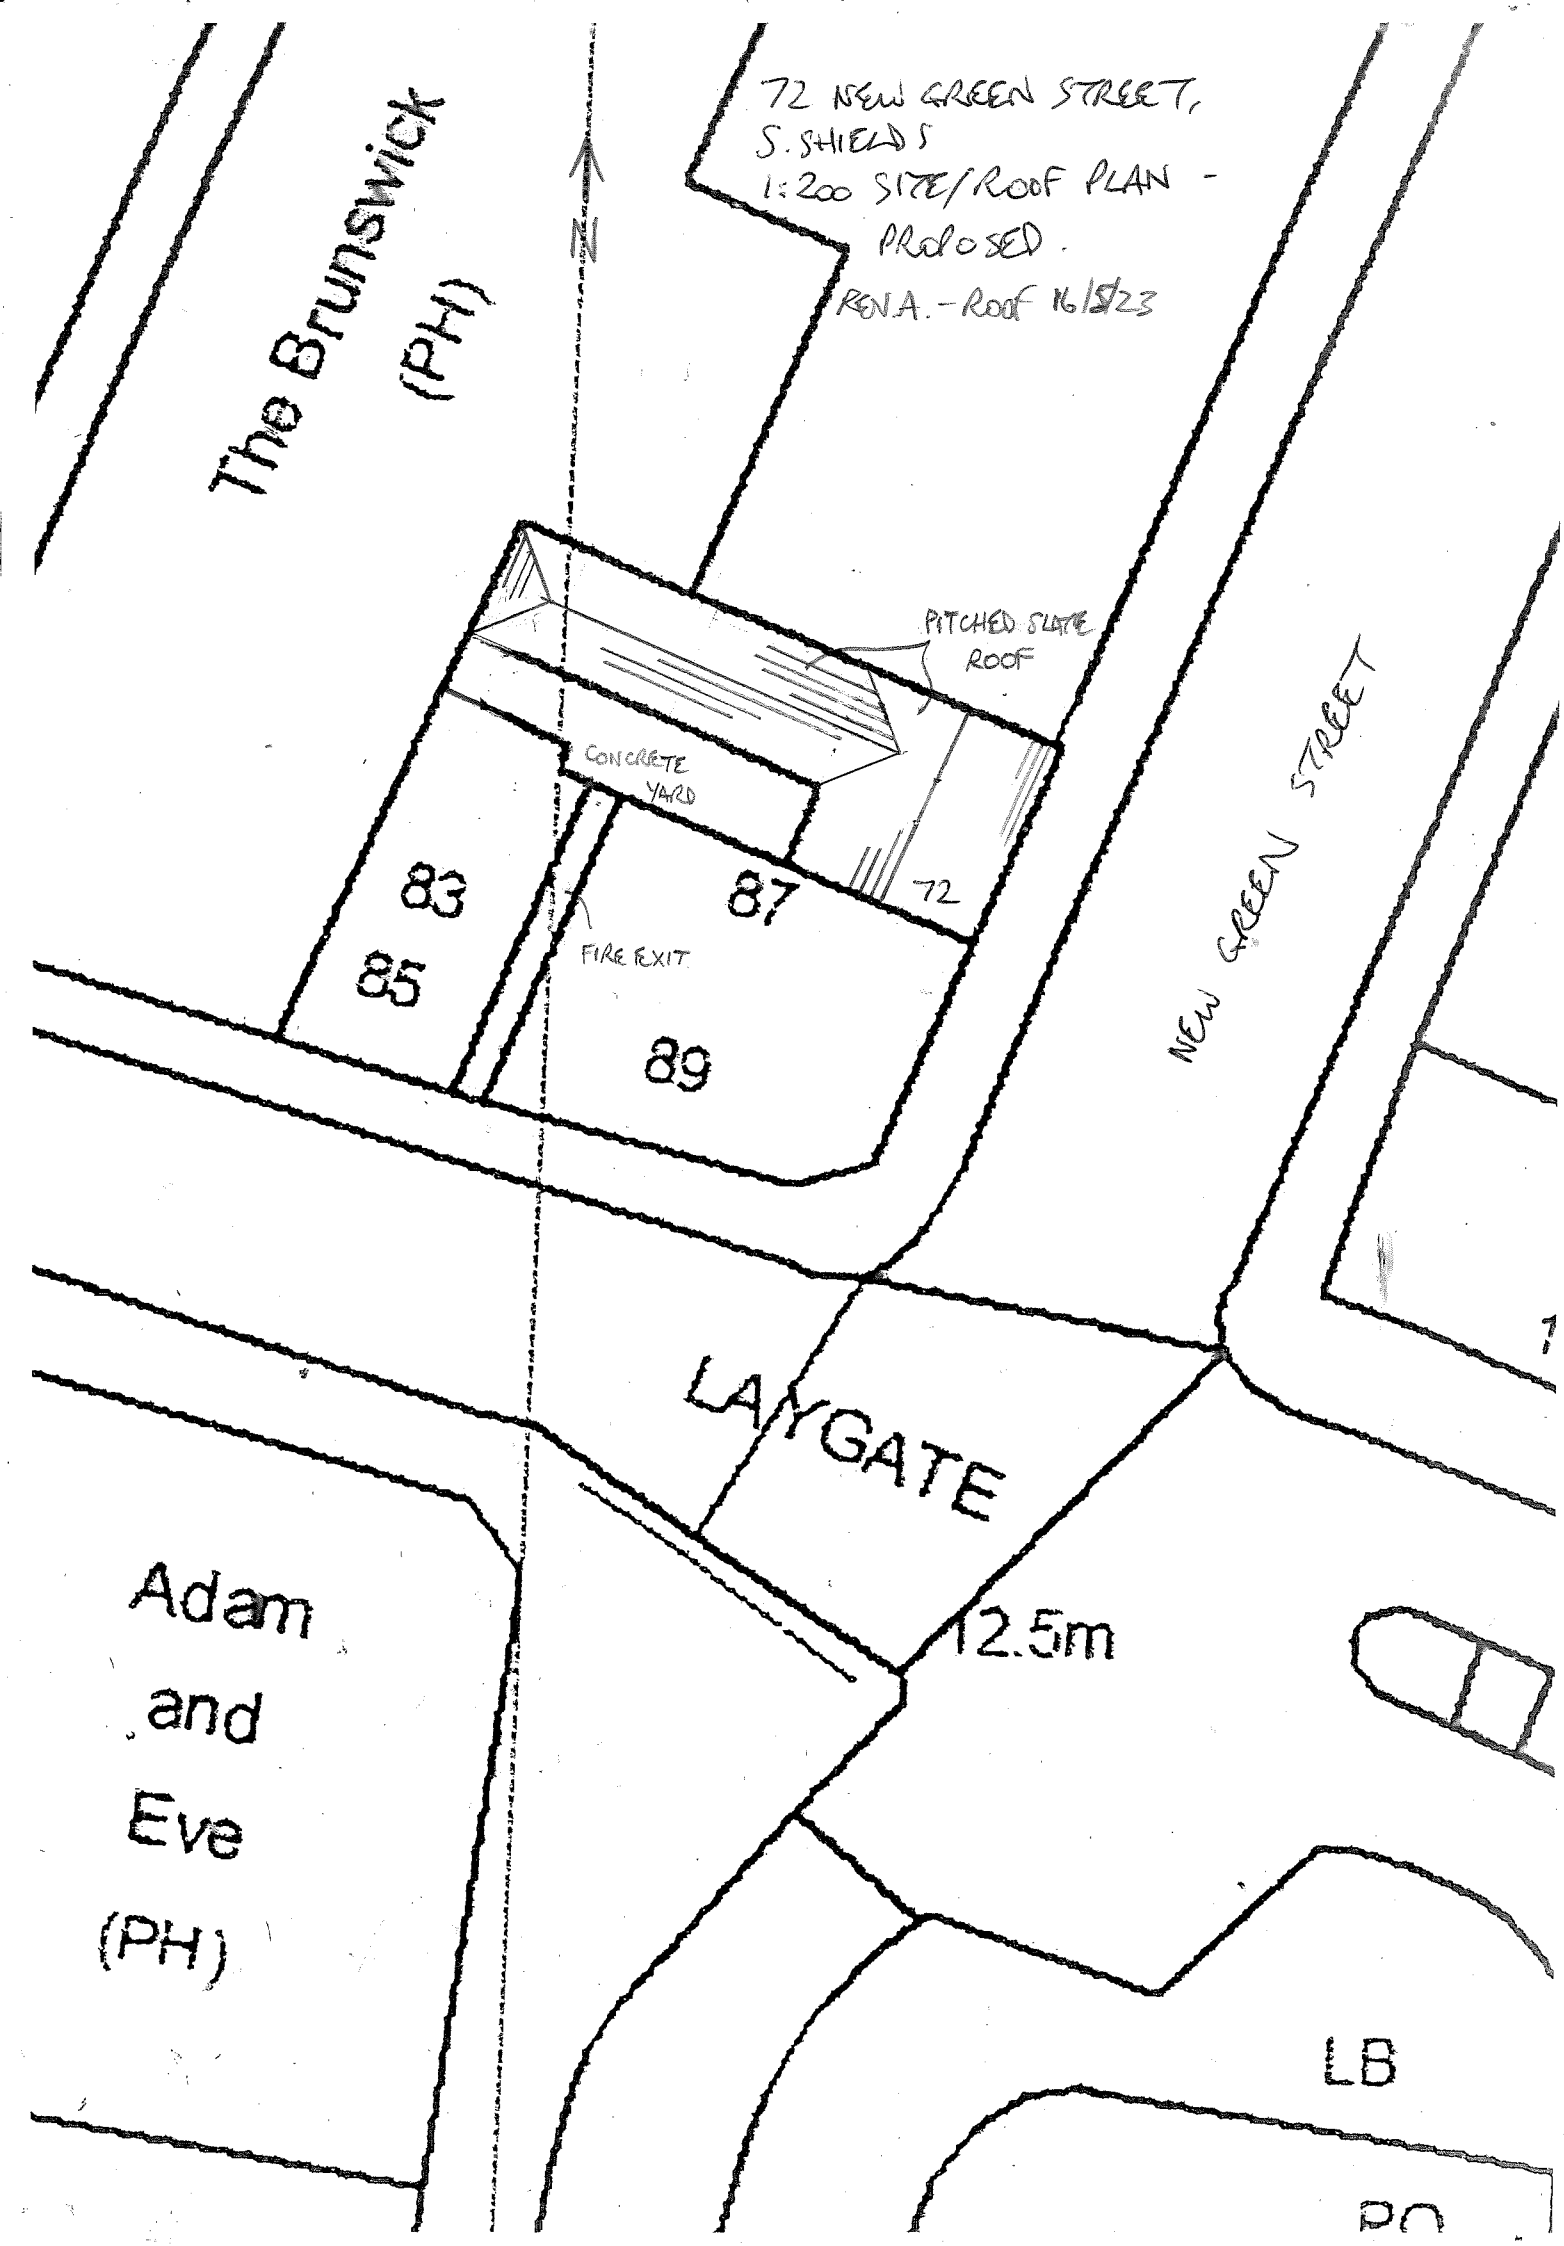

72 NEW GREEN STREET,
S. SHIELDS
1:200 SITE/ROOF PLAN -
PROPOSED.
RENA. - ROOF 16/5/23
N
The Brunswick
(PH)
PITCHED SLATE
ROOF
CONCRETE
YARD
83
85
87
72
FIRE EXIT
89
NEW GREEN STREET
LAYGATE
12.5m
Adam
and
Eve
(PH)
LB