


PROPOSED 2ND FLOOR 1:50

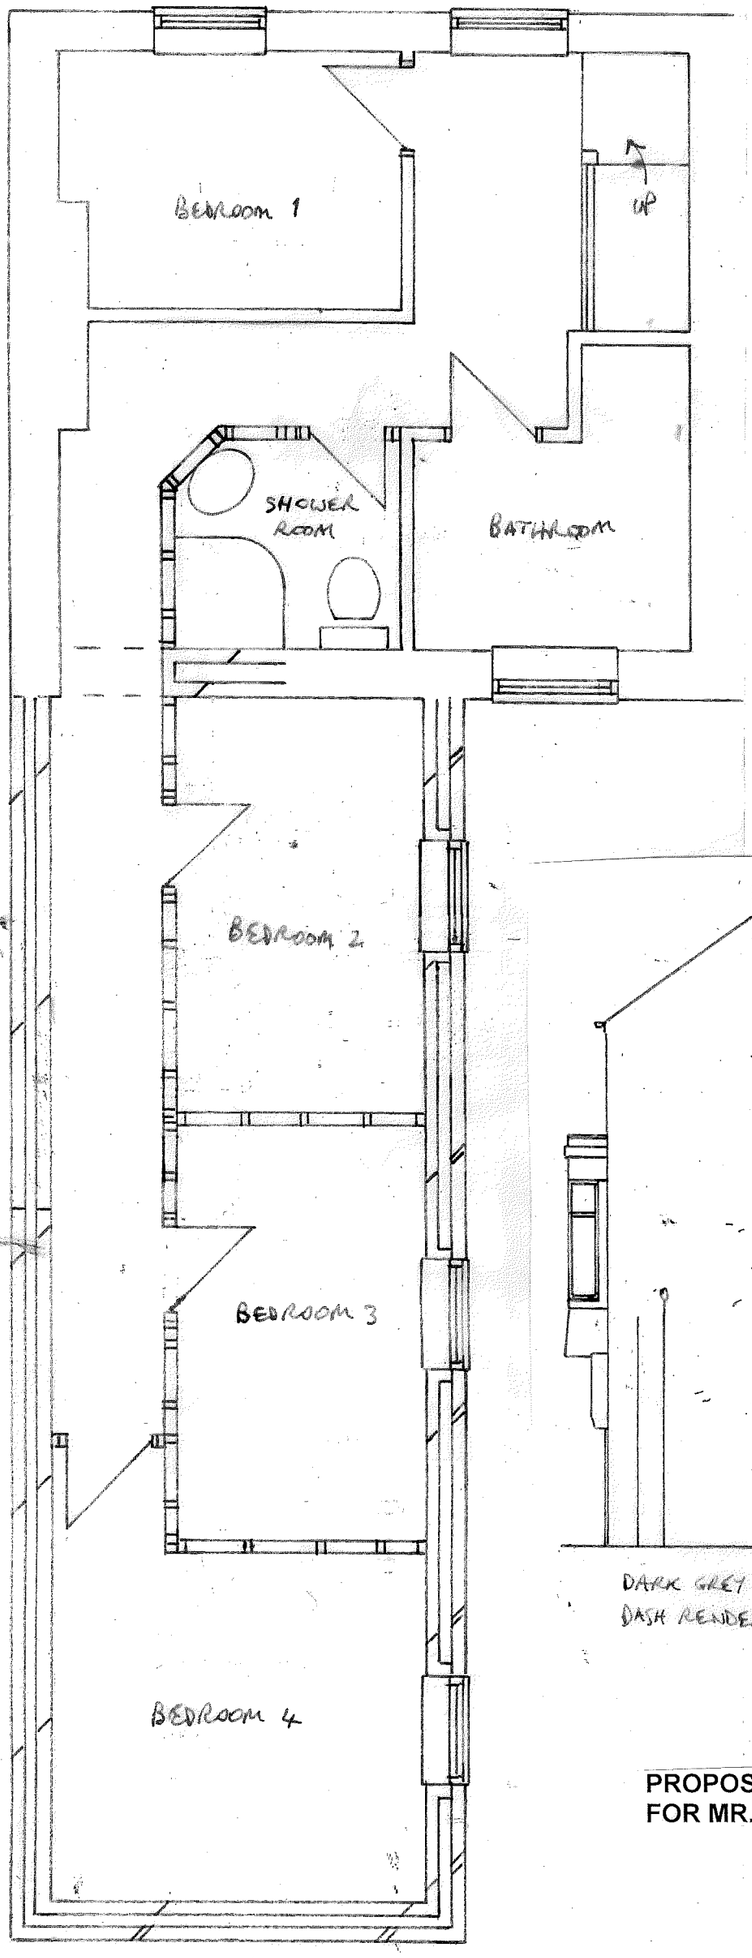

PROPOSED REAR 1:100

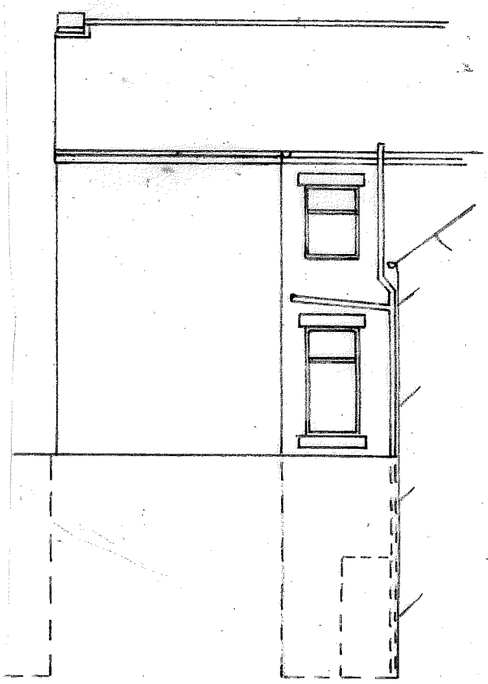

PROPOSED SIDE 1:100

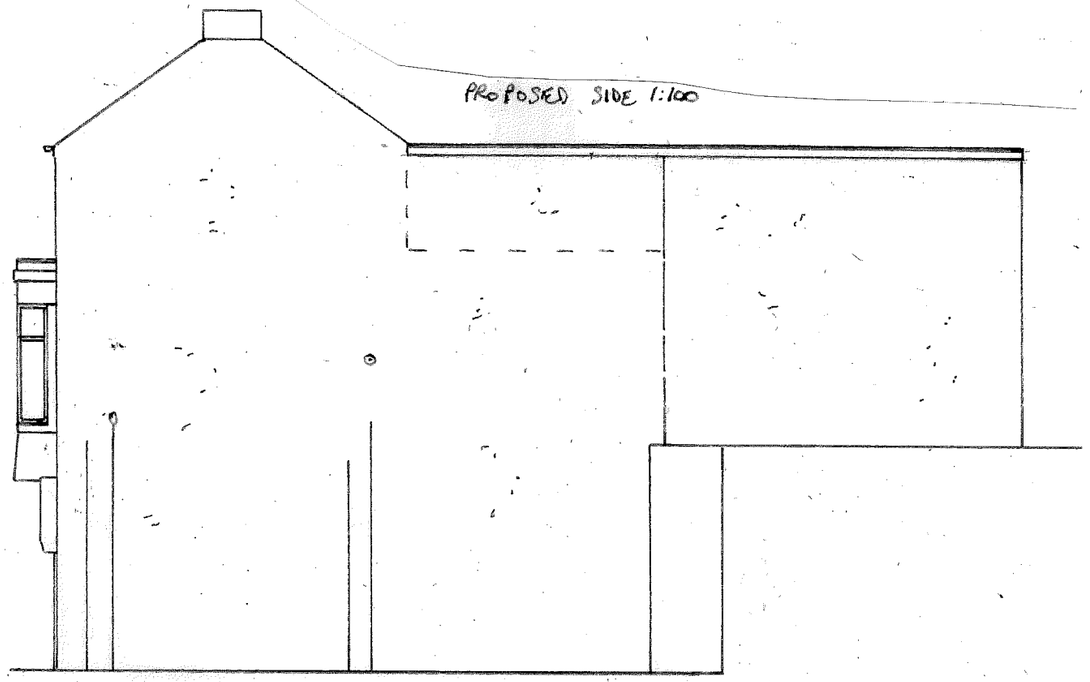

DARK GREY FIBREGLASS ROOF FINISH. WHITE UPVC RW GOODS/ FASCIAS/ FRAMES, DASH RENDER & RED BRICK TO MATCH EXISTING AS CLOSELY AS POSSIBLE.

PROPOSED EXTENSION TO 72 NEW GREEN STREET, S. SHIELDS
FOR MR. PHINN
DRG NO 2