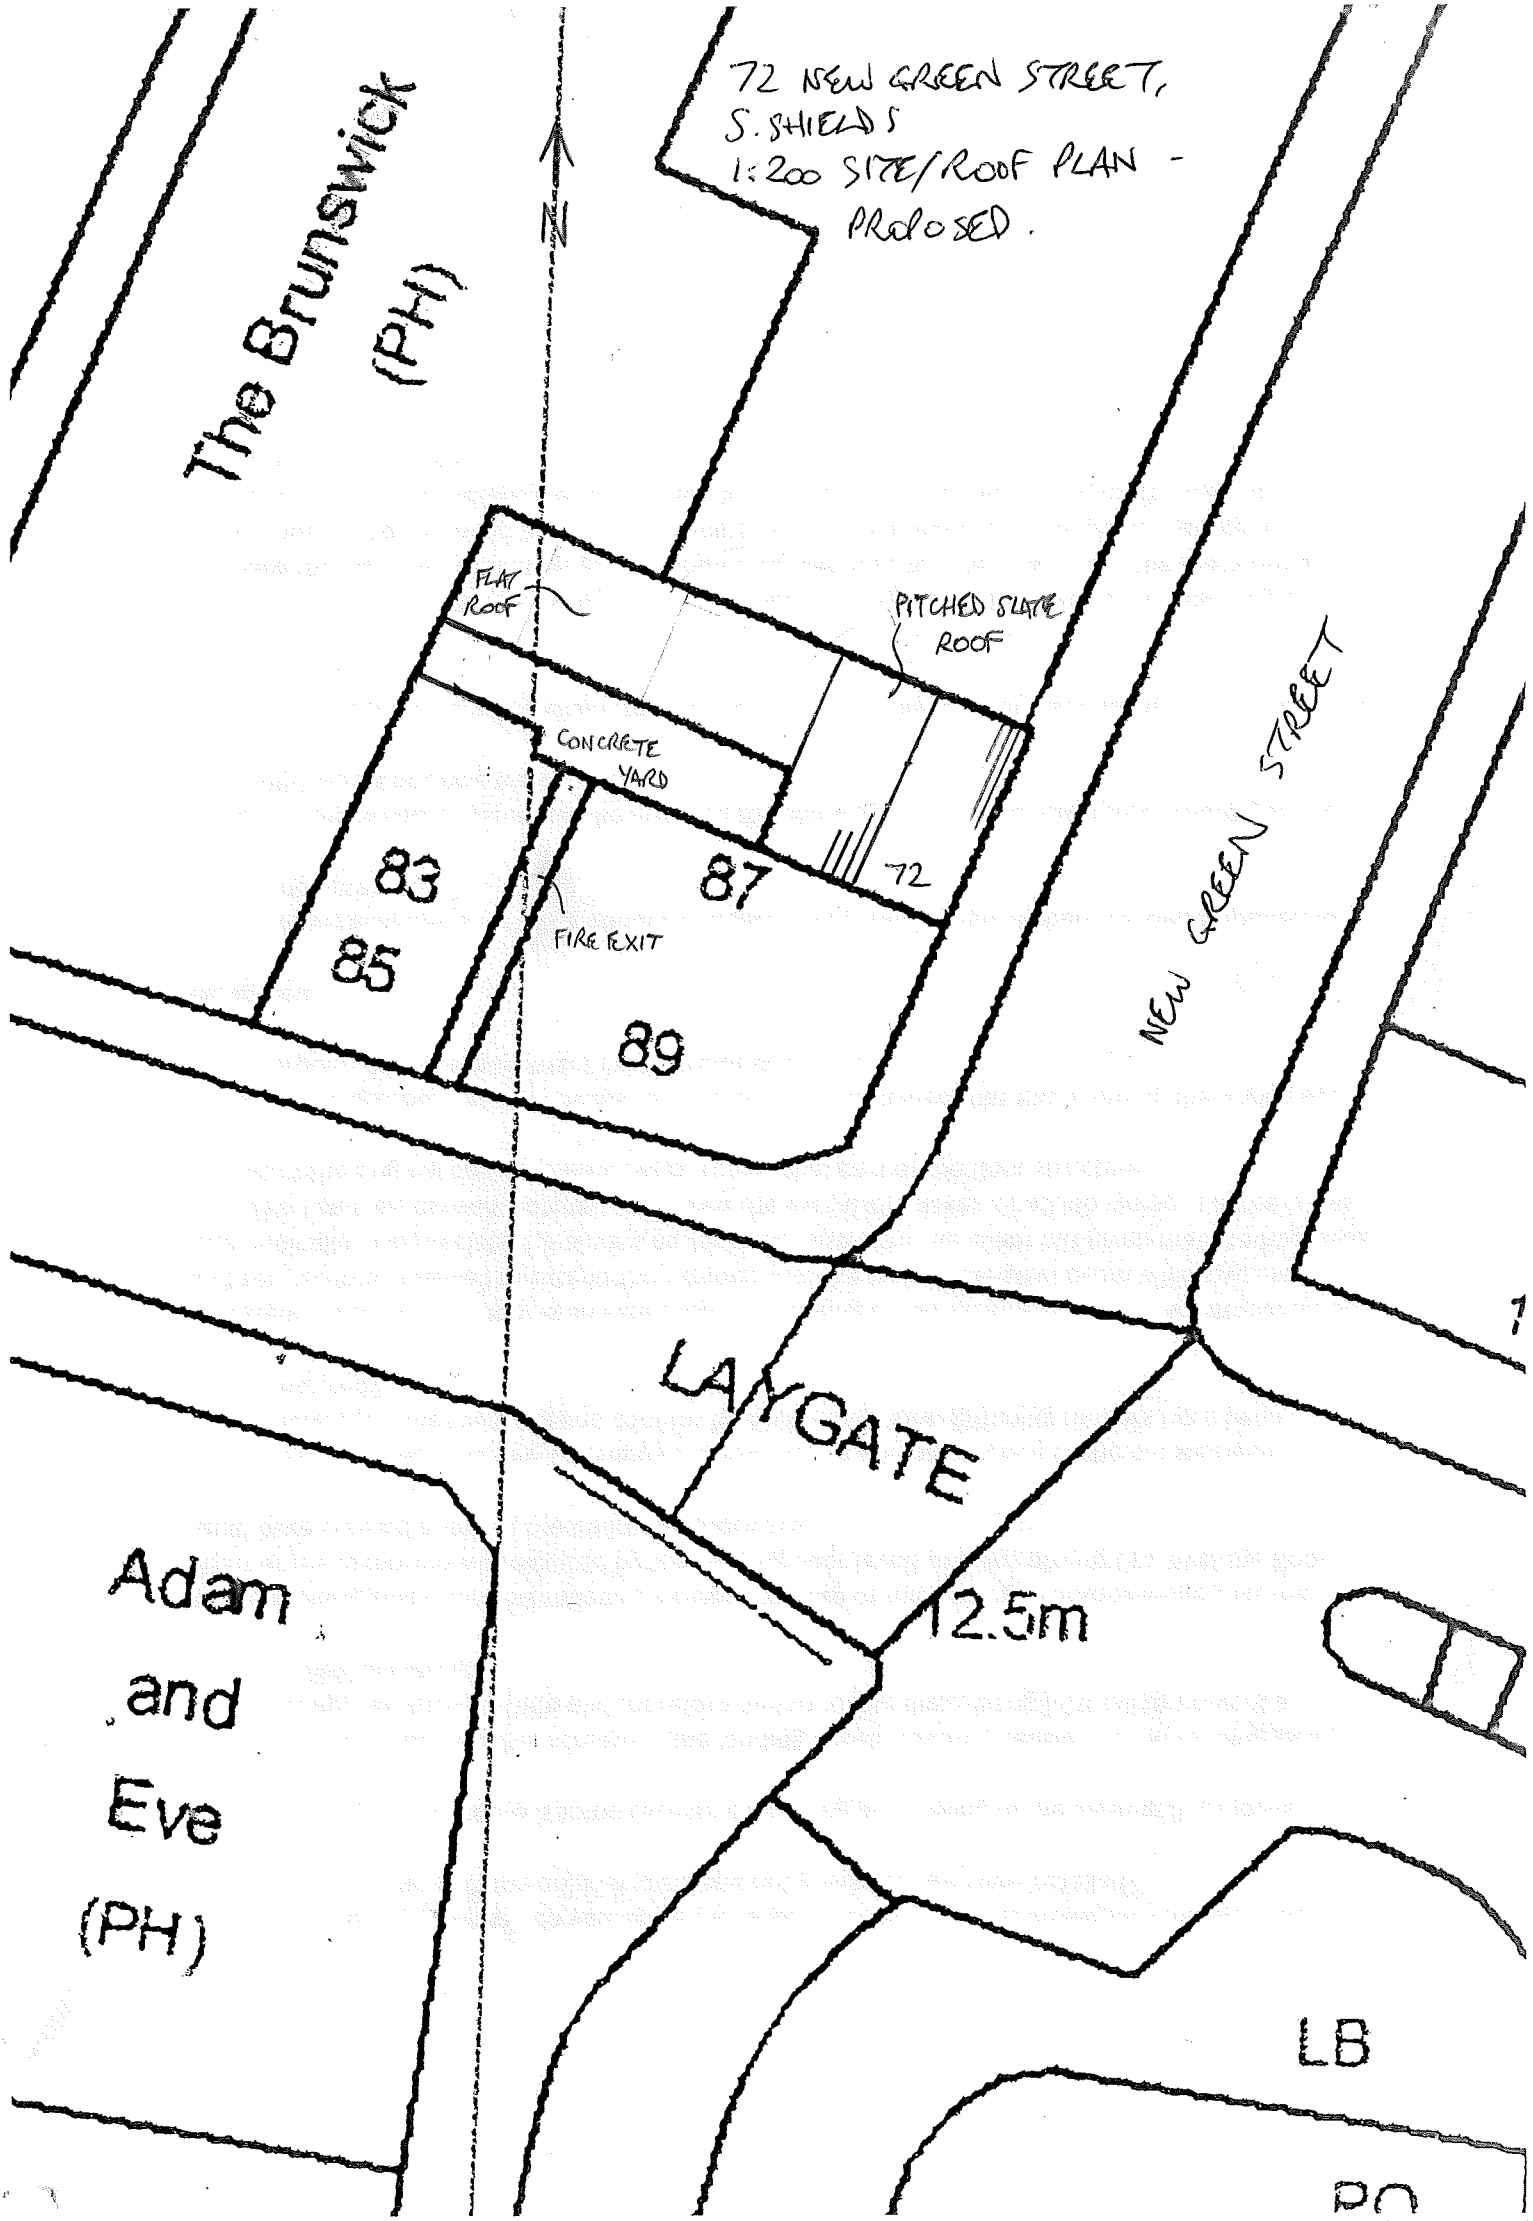

72 NEW GREEN STREET,
S. SHIELDS
1:200 SITE/ROOF PLAN -
PROPOSED.
The Brunswick
(PH)
N
FLAT ROOF
PITCHED SLATE ROOF
CONCRETE YARD
83
85
87
89
72
FIRE EXIT
NEW GREEN STREET
LAYGATE
12.5m
Adam
and
Eve
(PH)
LB