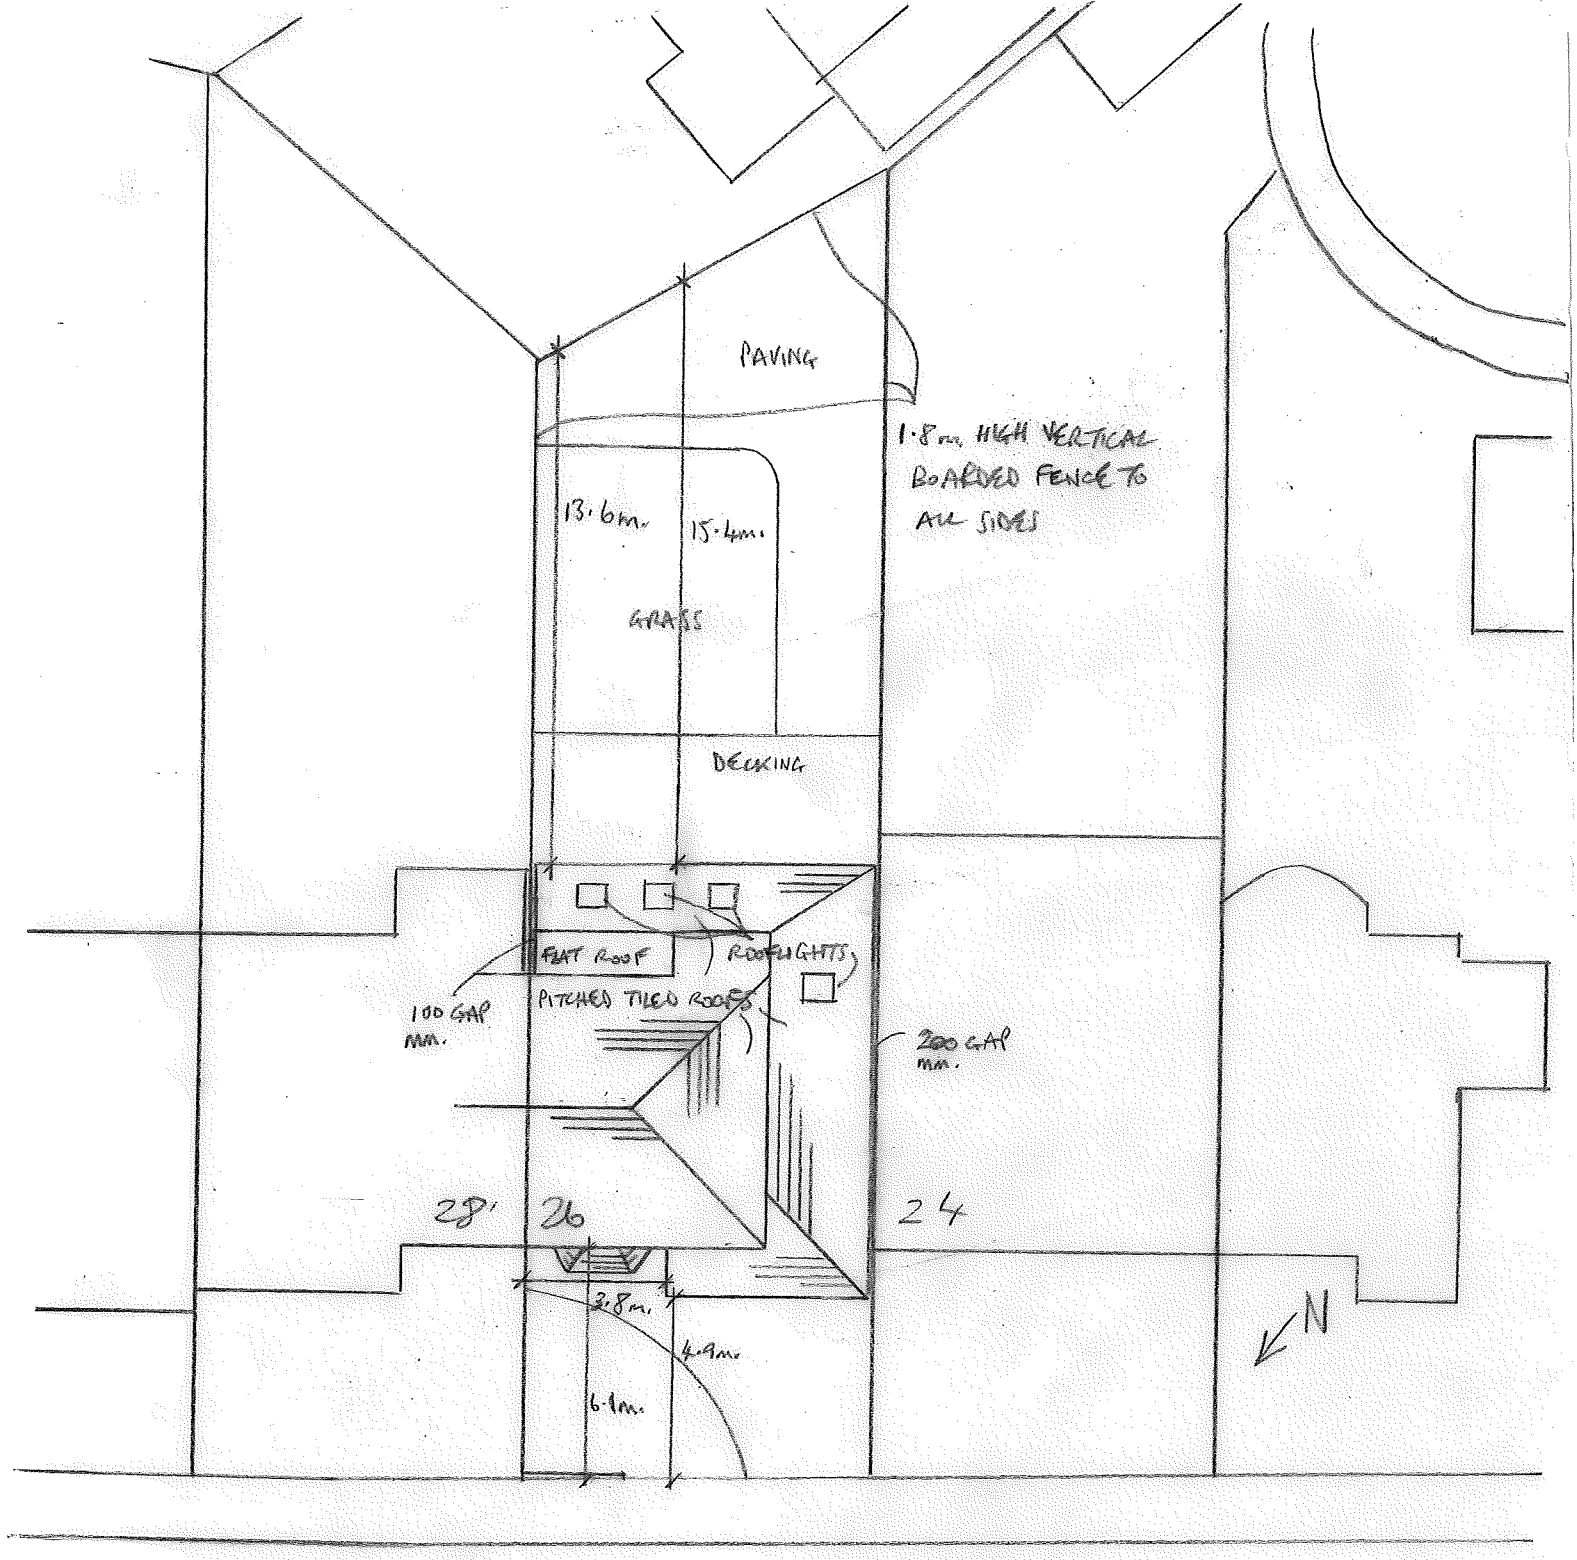


AMBLESIDE AVENUE

26 AMBLESIDE AVE, S. SHIELDS
1:200 SITE/ROOF PLAN
PROPOSED