
South Tyneside Council
Economic Regeneration

David Cramond - Corporate Director
Gordon House, Gordon Street, South Shields, Tyne & Wear, NE33 4JP
Telephone: (0191) 427 1717 Fax: (0191) 455 7770

Project: Adult Care Adaptation 15 Whitburn Terrace Prop extension		Drawing Title: Location Plan	
Project Code: AD 6901	Dwg.No.: 03	Drawn By: DC	Date: 01/08/2023
		Checked By: XX	Date: --/--/--
		Scale: 1 : 1250	Size: A4

Rev	Date	Desc.	Chkd

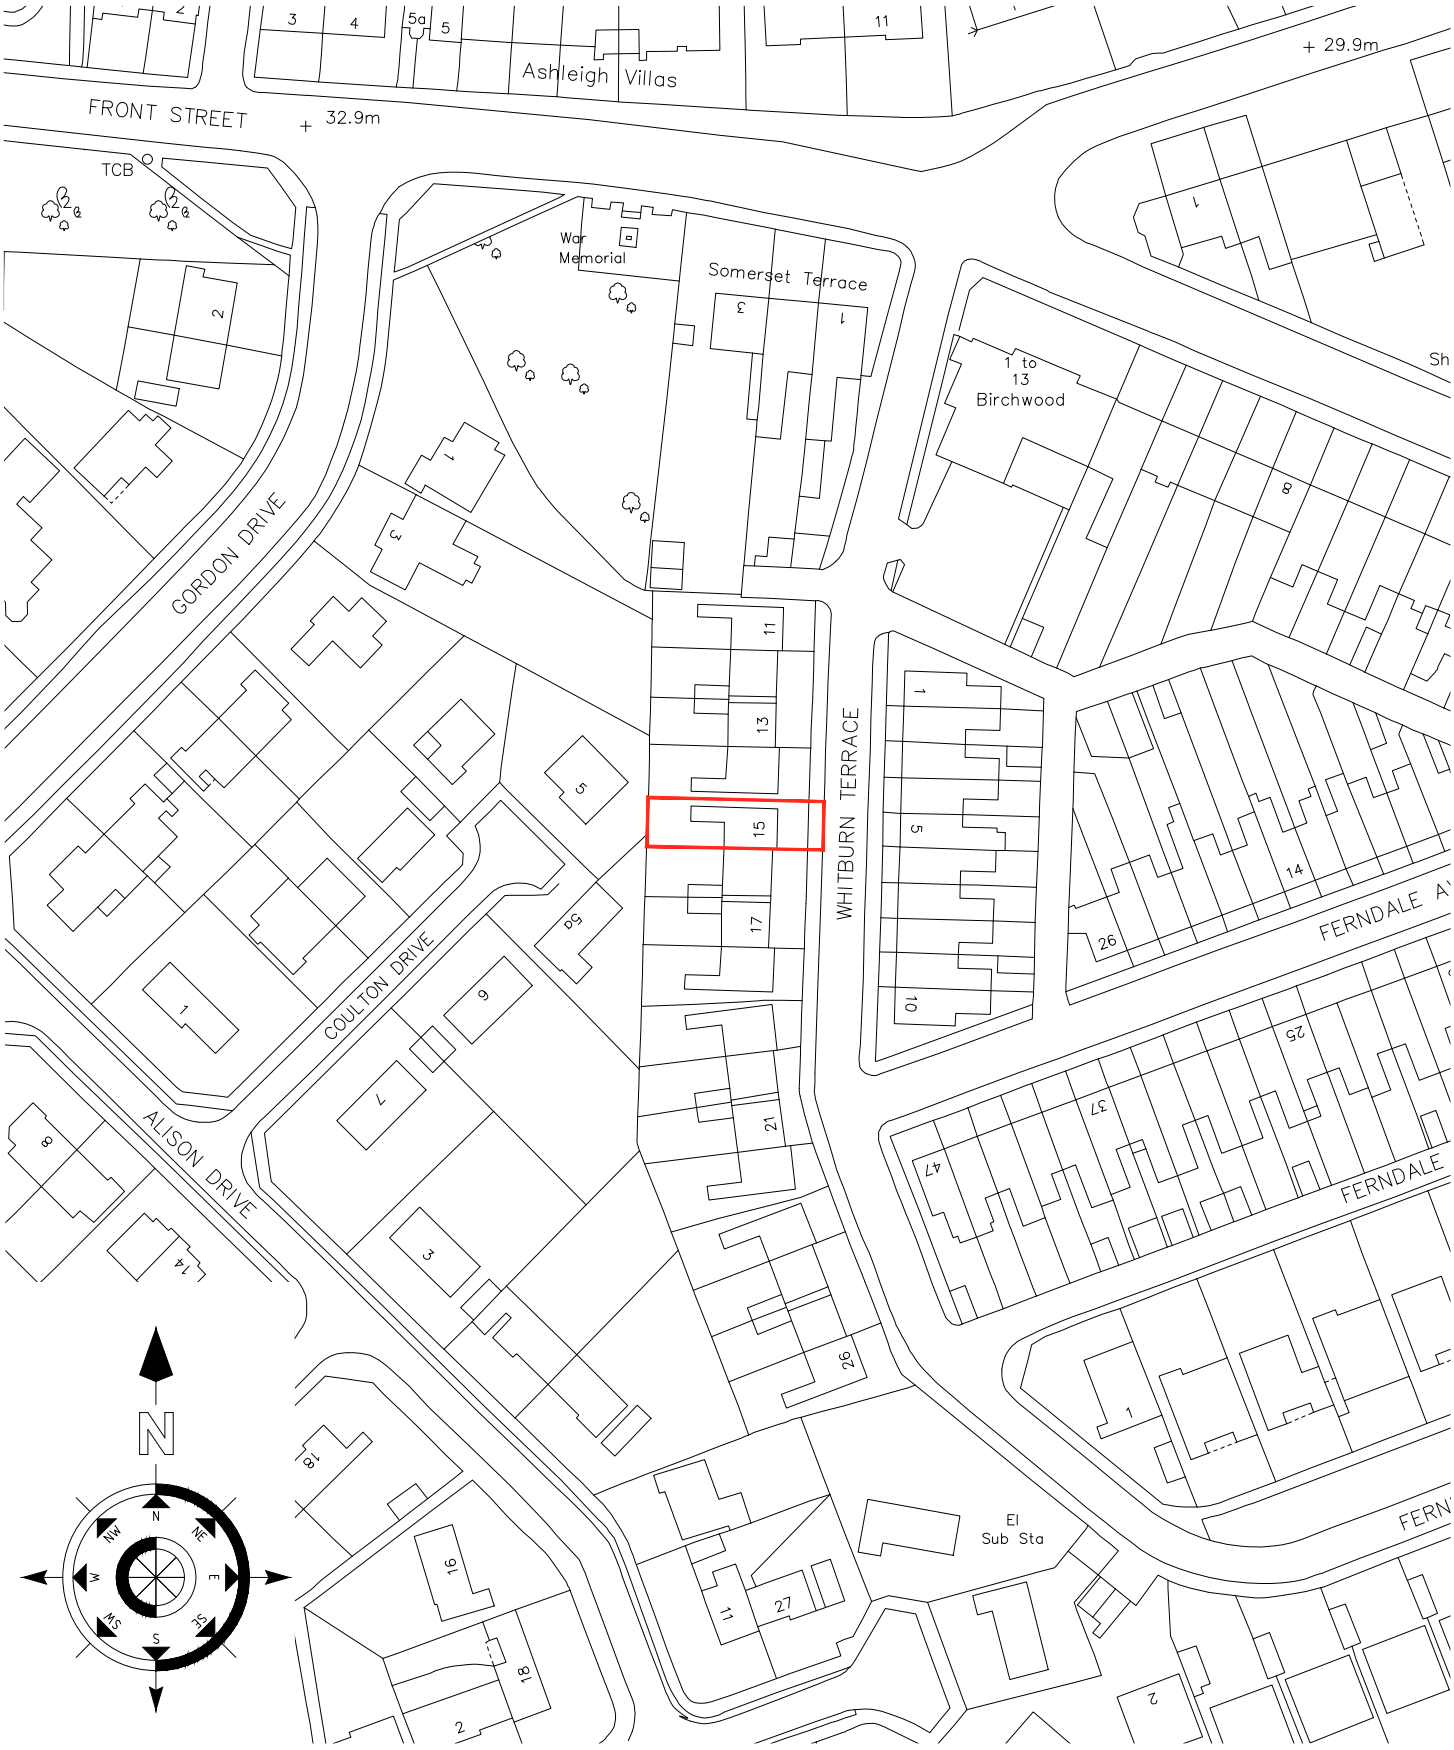

The contractor is responsible for the verification of dimensions on the site. All dimensions are in millimetres.© Copyright all rights reserved South Tyneside Council.