


The contractor is responsible for the verification of dimensions on the site.
All dimensions are in millimetres. © Copyright all rights reserved South Tyneside Council.
Ordnance Survey data has been reproduced from 1/1250 Ordnance Survey maps with the permission of The Controller of H.M. Stationery Office.
Crown copyright reserved.
Licence No. 100019570

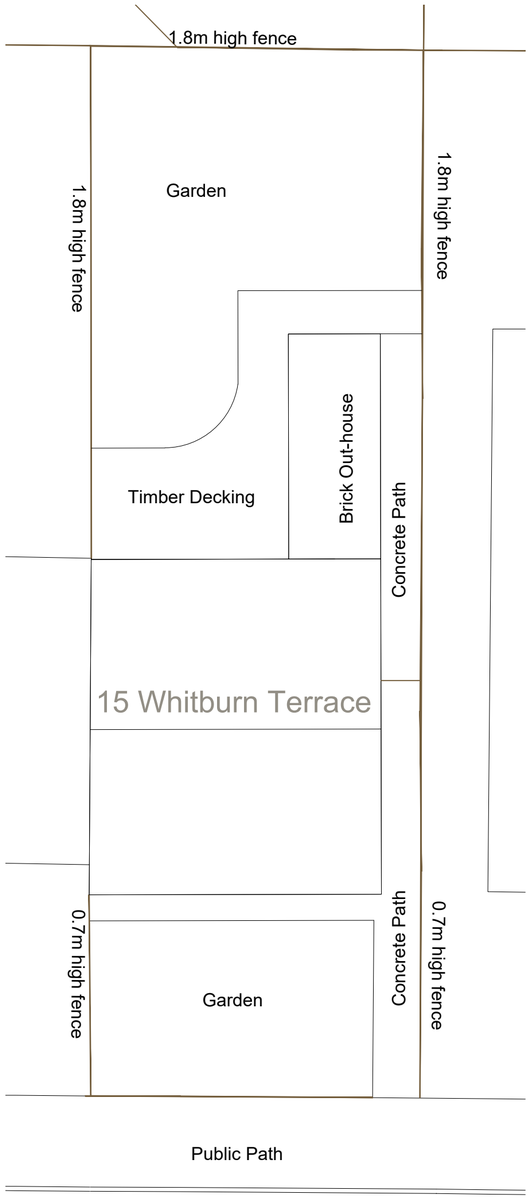

Existing Site Plan
Scale 1 : 100

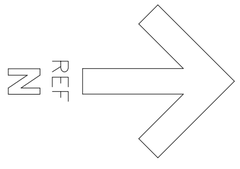

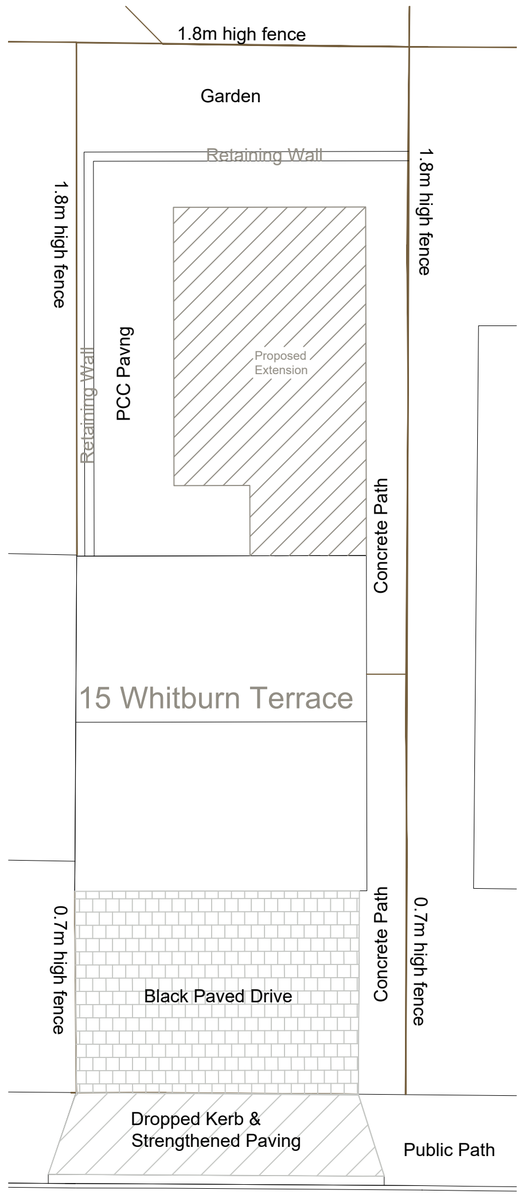

Proposed Site Plan
Scale 1 : 100

Rev	Date	Description	Chkd

South Tyneside Council
Economic Regeneration

David Cramond - Corporate Director
Gordon House, Gordon Street, South Shields, Tyne & Wear, NE33 4JP
Telephone: (0191) 427 1717 Fax: (0191) 455 7770

Project
Adult Soical Care Extension
15 Whitburn Terrace
Boldon. NE36 0TF

Drawing Title
Site Plan

Drawn by	DC	Date	24/04/2023
Checked by	XX	Date	--/--/--
Scale	1:100	Size	A2

Project Code	Drawing Number
AD 6901	L(2-) 02