
South Tyneside Council

Economic Regeneration

Projects		Drawing Title: The Customs Space (Former Tyne Dock Youth Centre) The Captains Row South Shields NE34 5AS	
Project Code	Dwg. No.	Drawn By: HH	Date: 25/04/2023
		Checked By	Date
		Scale 1: 1:1250	Size
Rev	Date	OS Ref	Chkd

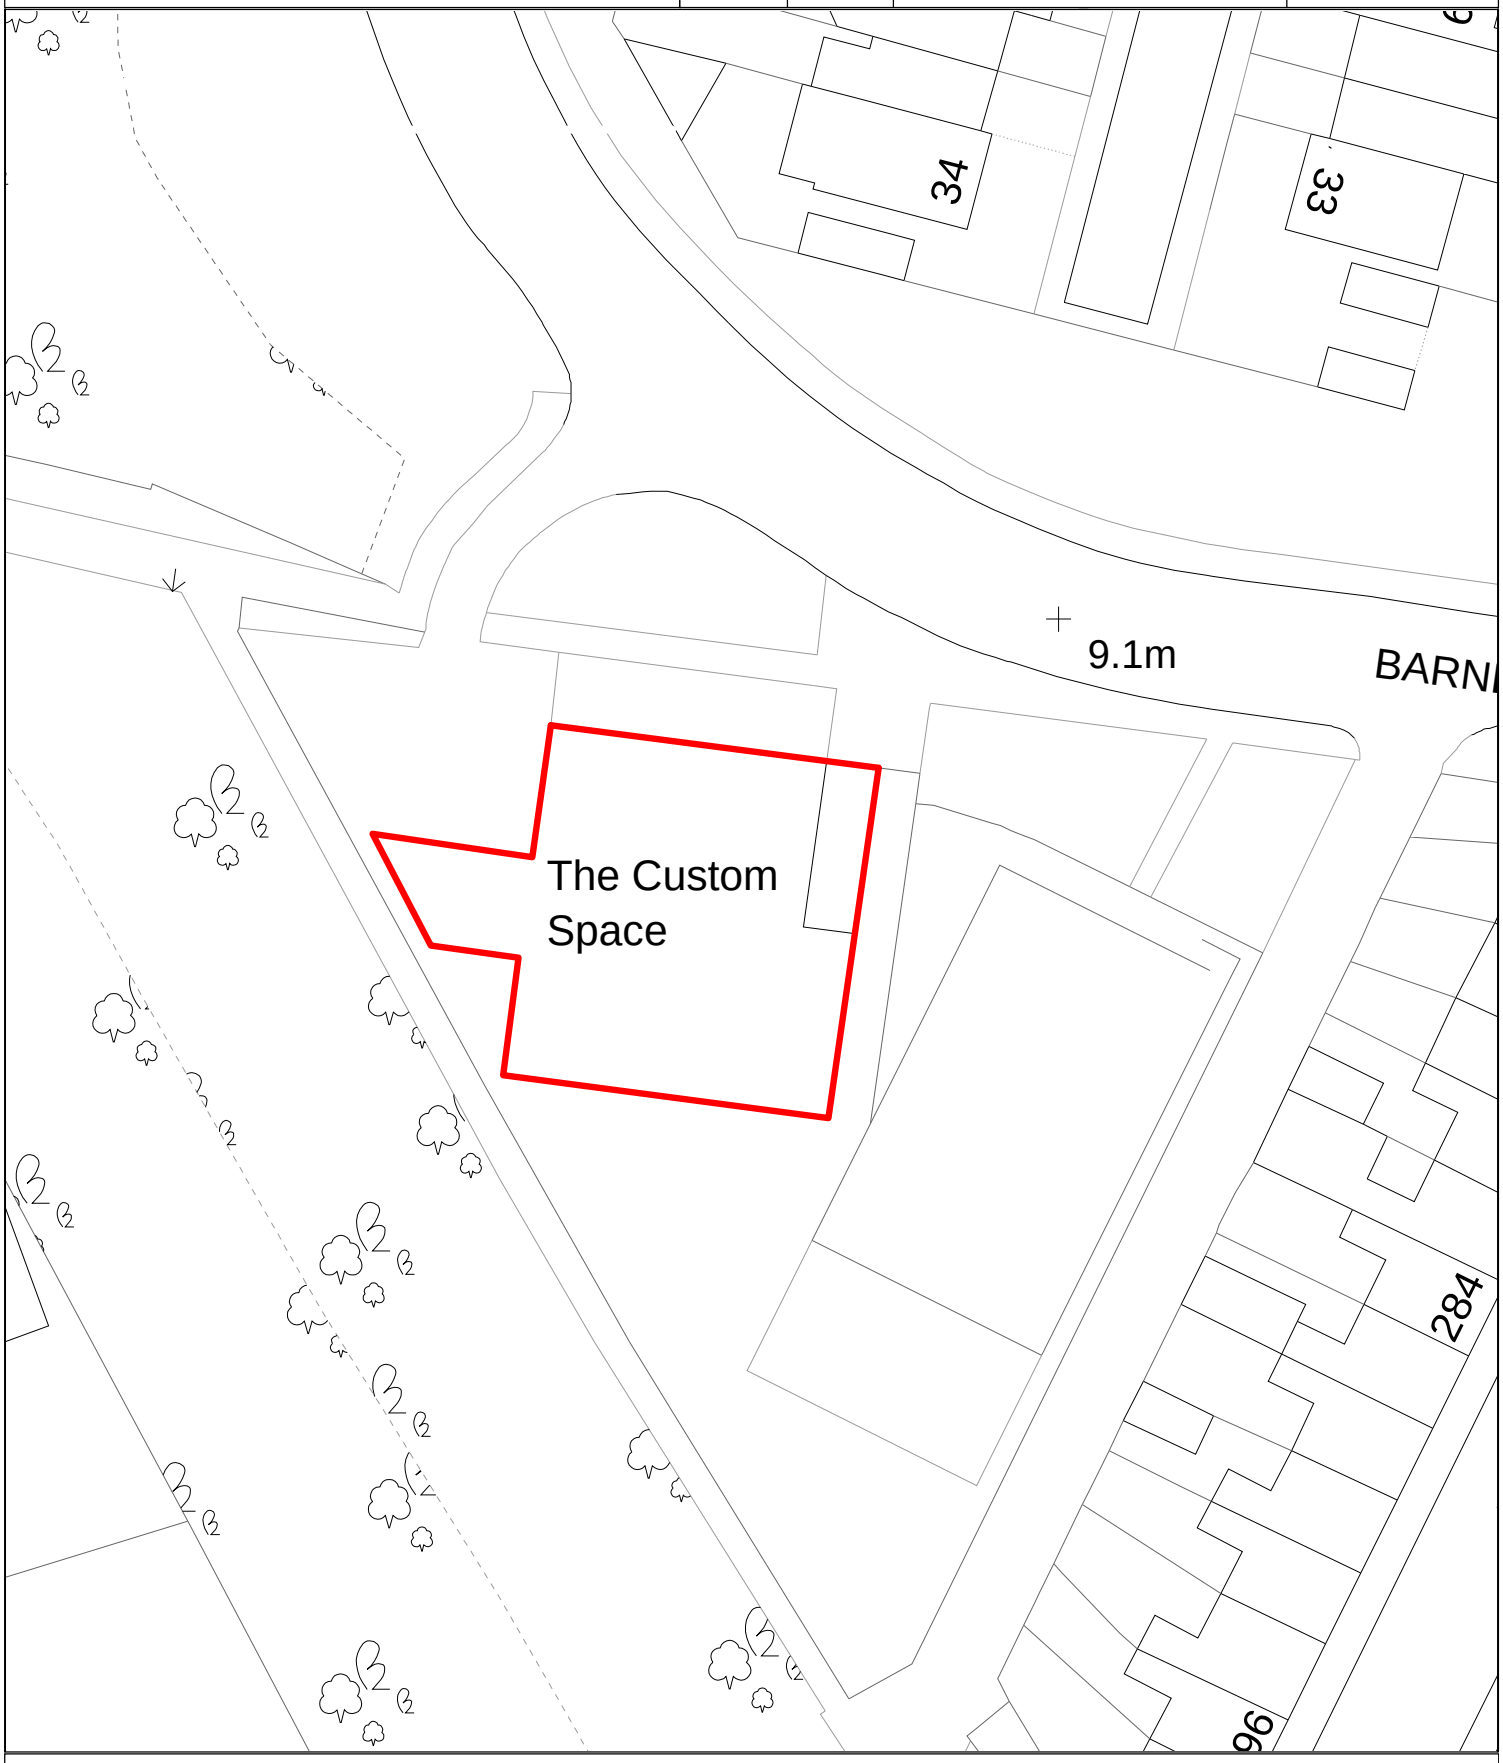

Ordnance Survey data has been reproduced from 1/1250 Ordnance Survey Maps with the permission of the Controller of H.M. Stationery Office. Crown Copyright reserved. Licence No. 100019570