
39 YORK AVE., JARROW
1:200 SITE/ROOF PLAN
PROPOSED
REV. A 29/7/23

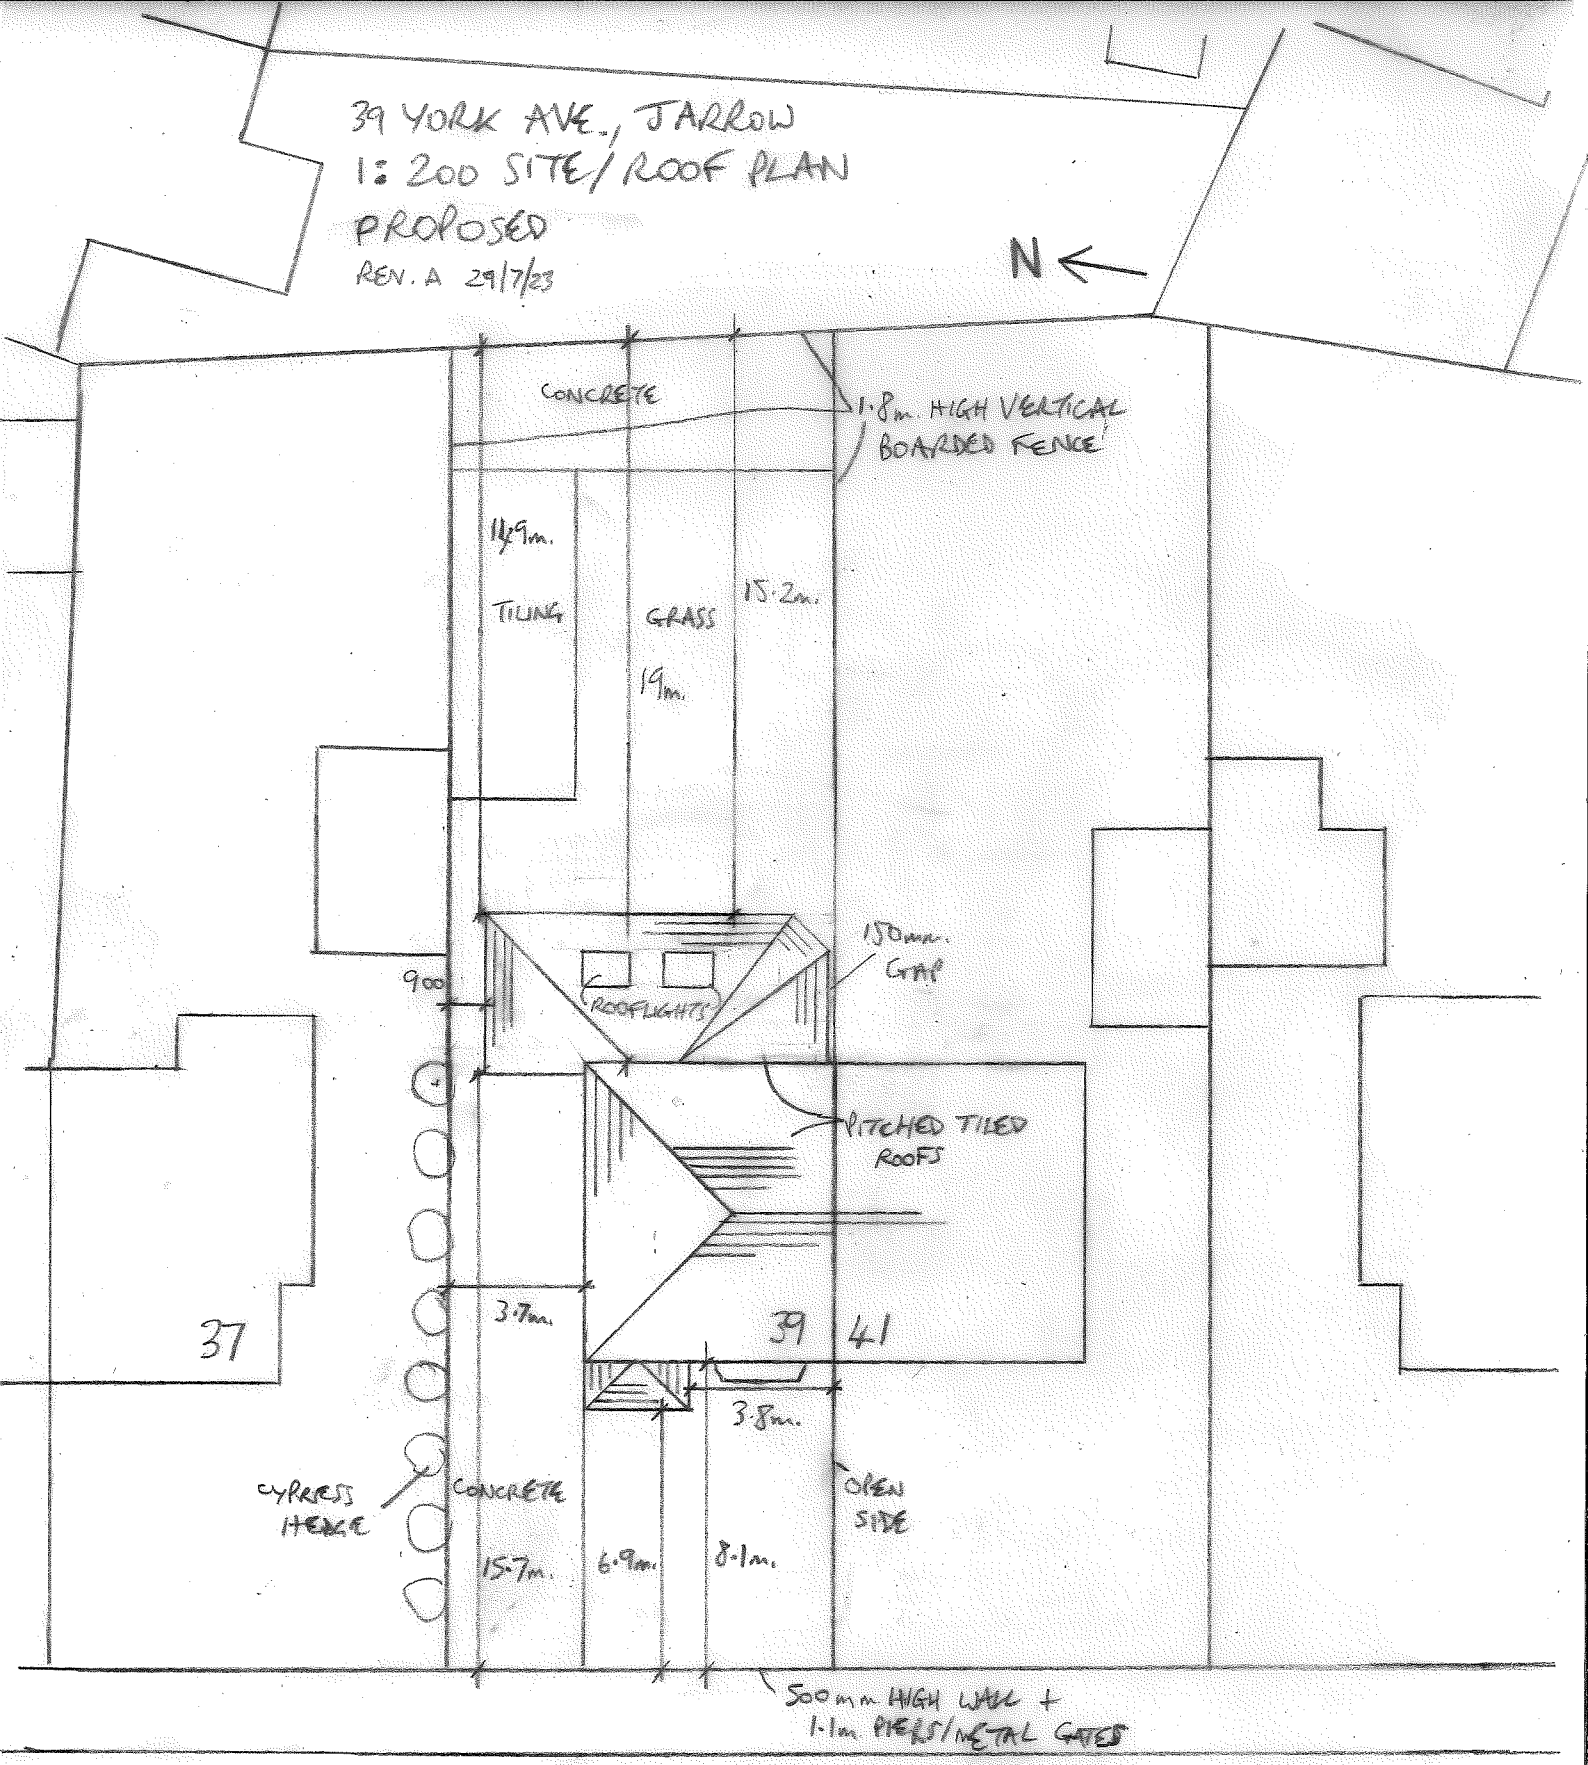

YORK AVENUE