
39 YORK AVE., JARROW
1:200 SITE/ROOF PLAN
PROPOSED

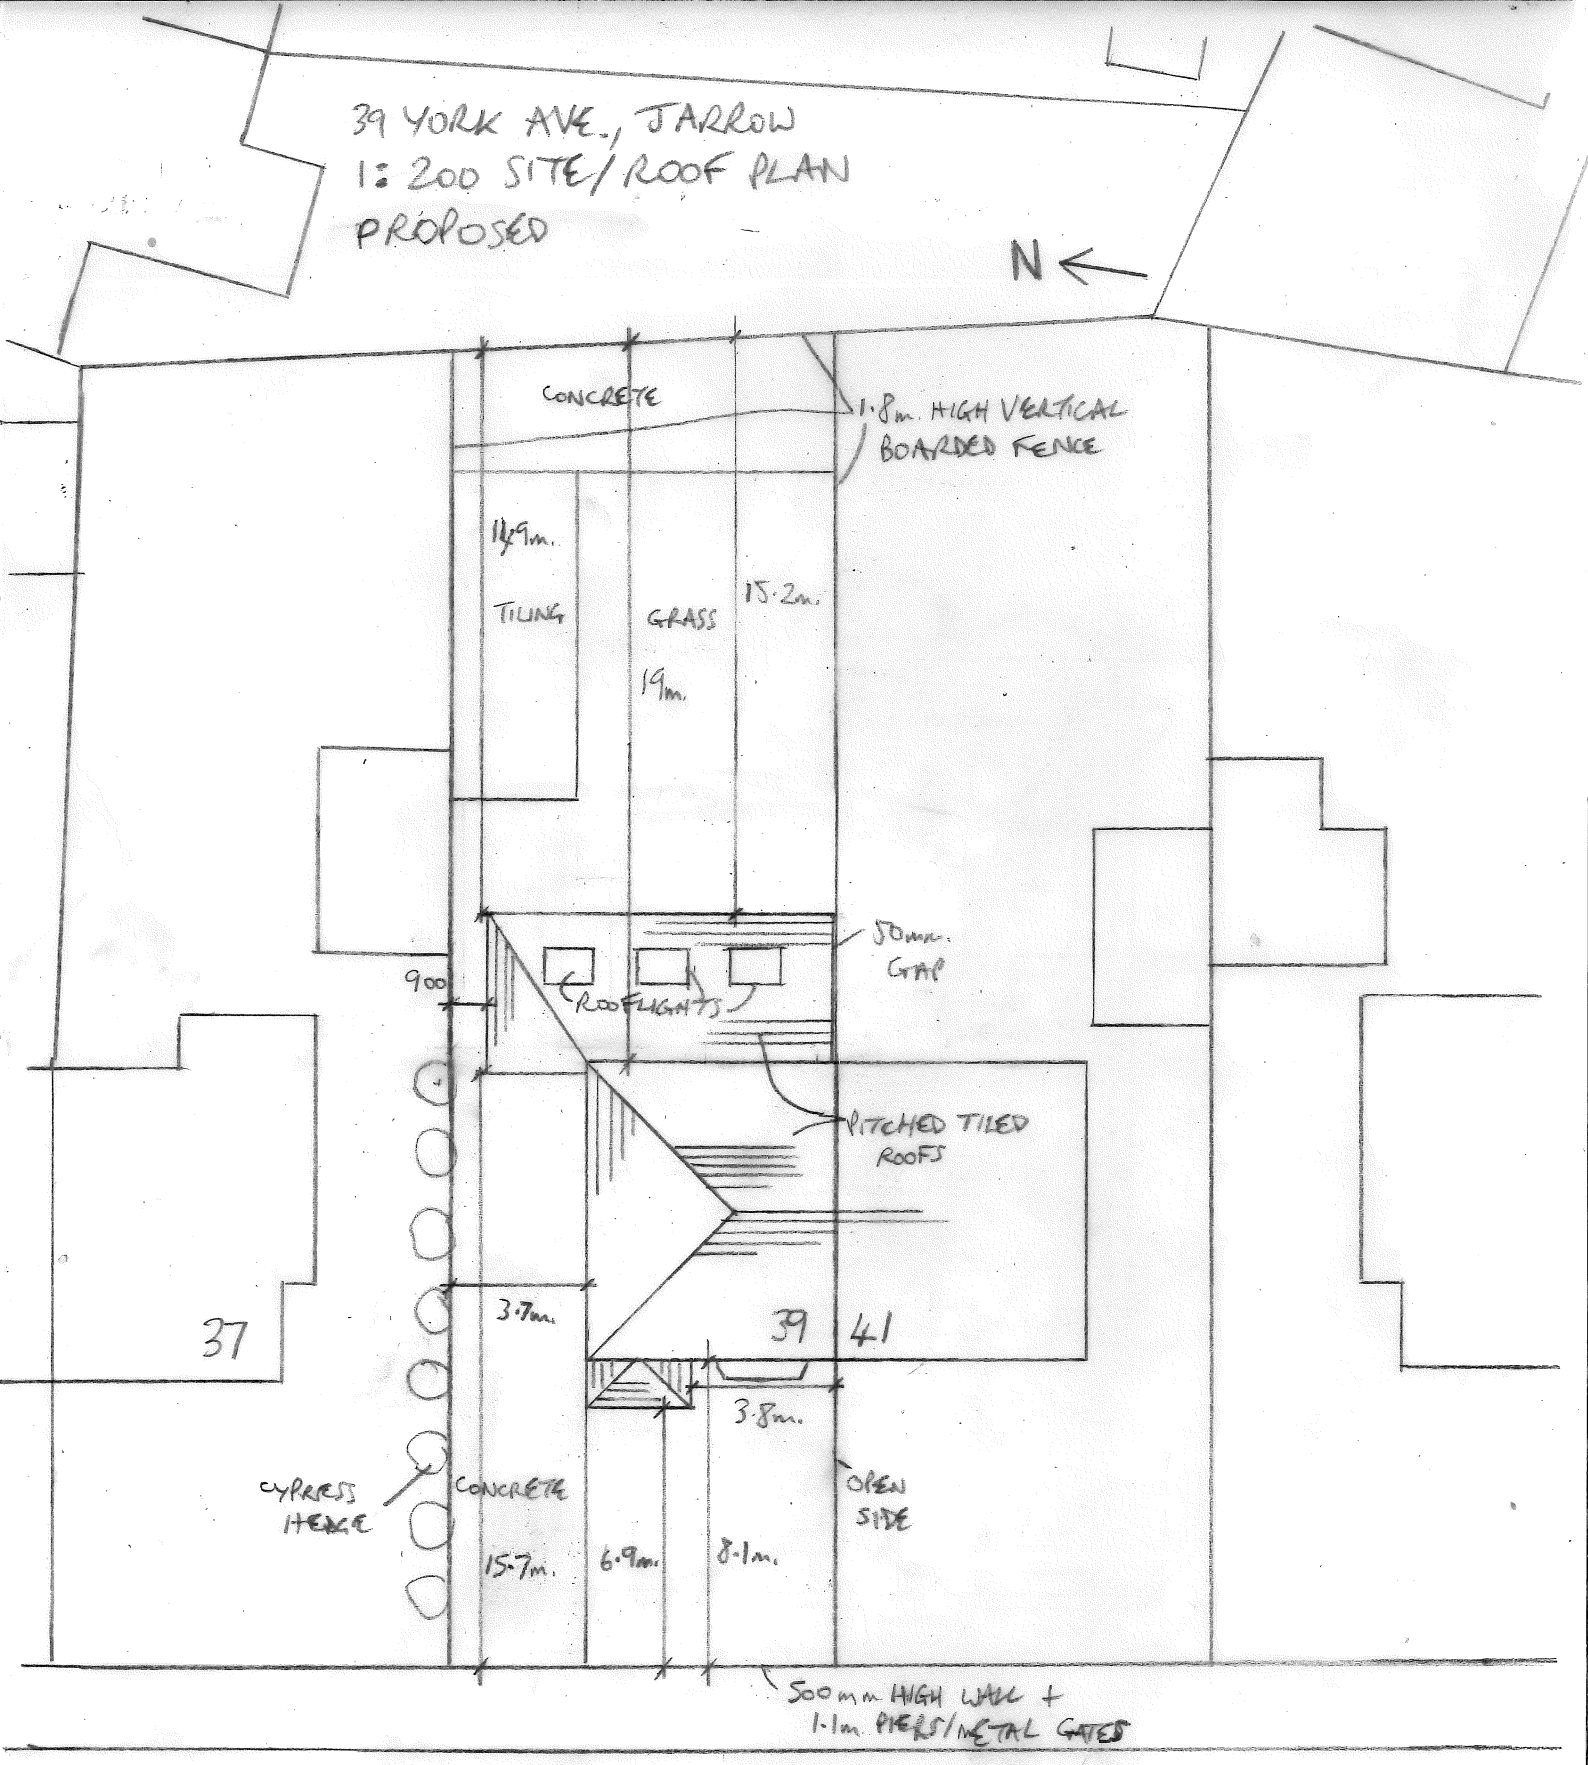

YORK AVENUE