
V 1.8

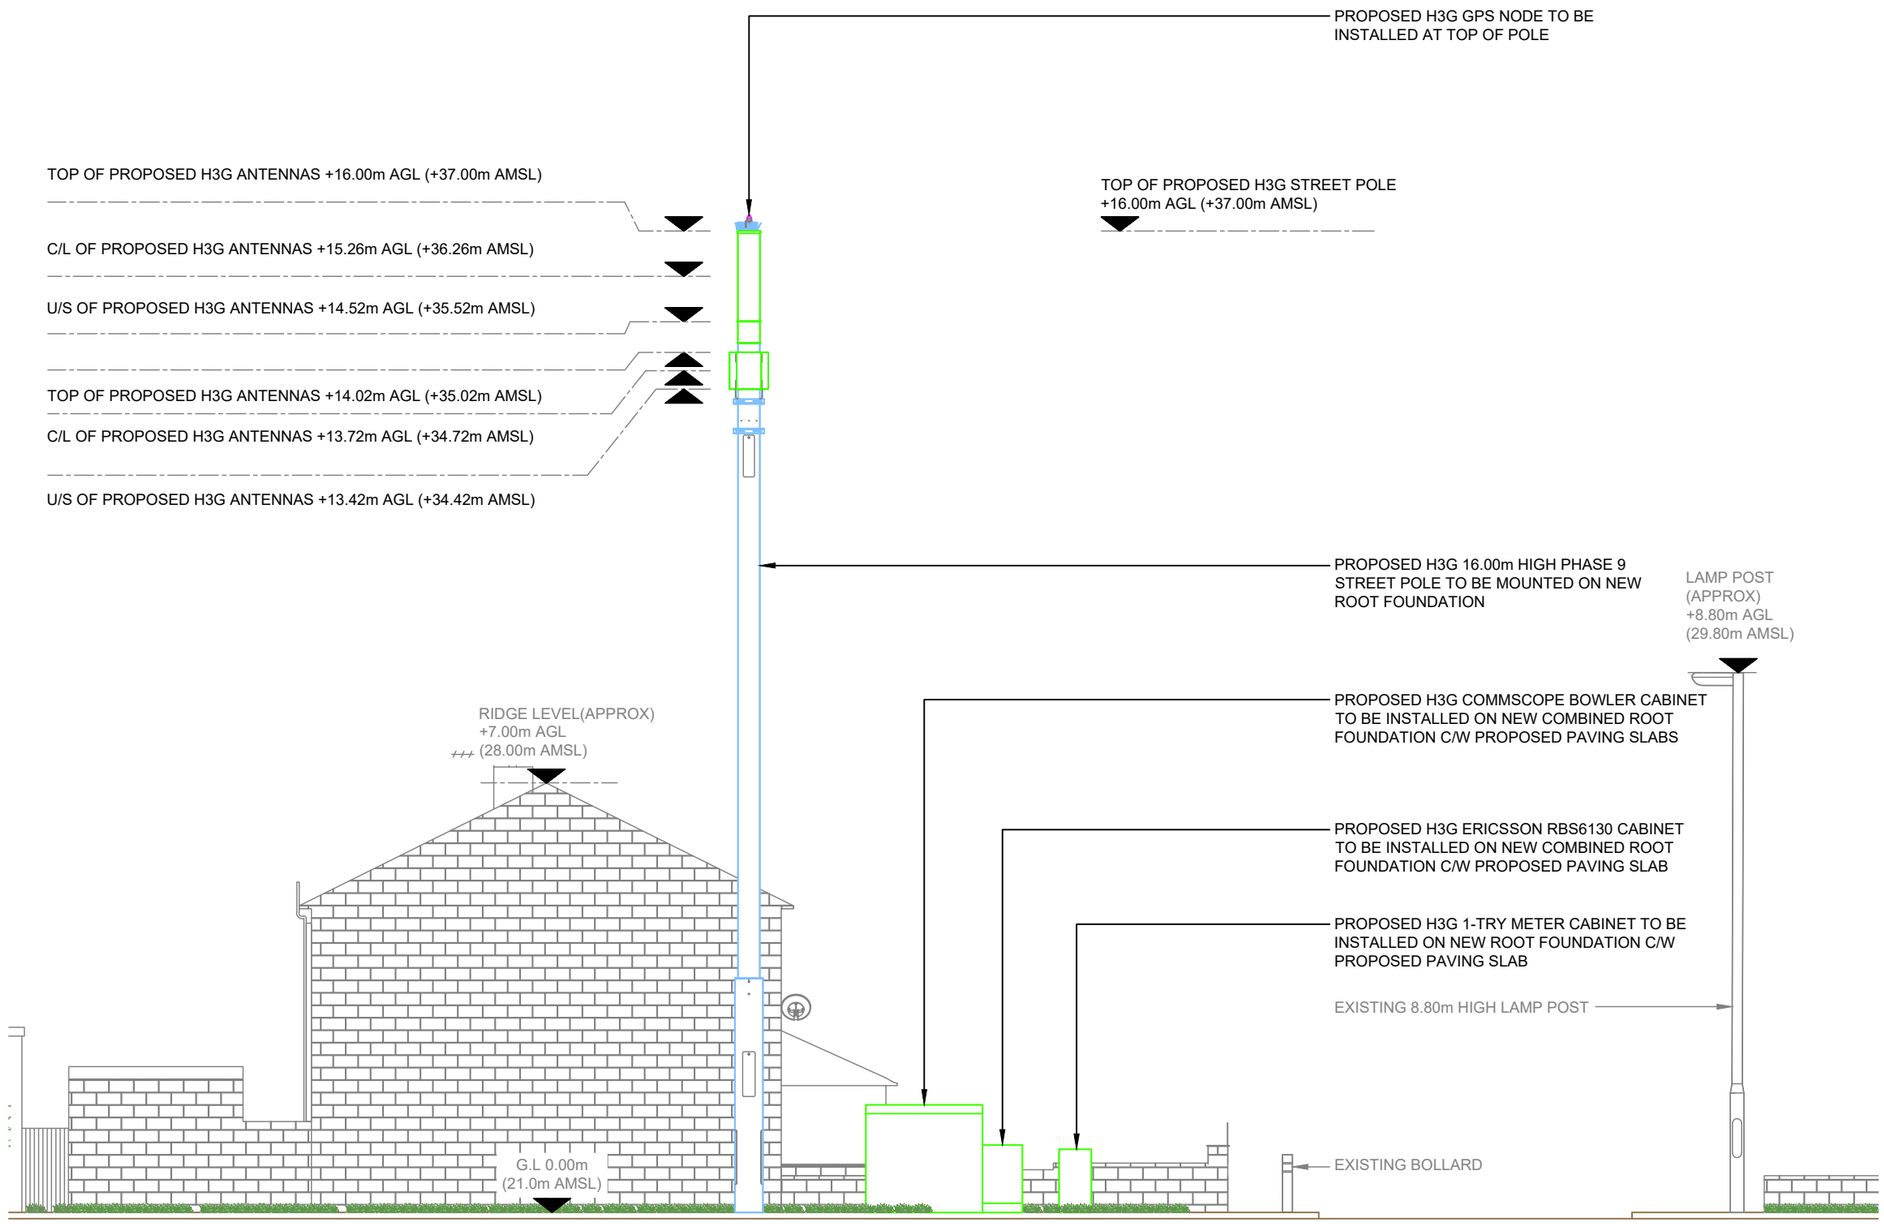

PROPOSED SITE ELEVATION A

1:100

100mm
50mm
10mm

NOTES:

1. ALL DIMENSIONS IN MM UNLESS OTHERWISE NOTED.

Master:	MBNL / EE / H3G:	Project:	Purpose of Issue:	Issue:
M001	H3G	DENSIFICATION SW	Planning	A

Date:	17/04/2023	Revision / Upgrade Description:
Drawn:	R.Raja	First Issue
Checked:	R.Brown	
Approved:	R.Brown	

Hutchison 3G UK Limited
Green Park, 450 Longwater Avenue
Reading, RG30 3UR
Tel: 01628 765 000
Fax: 01628 765 001

H3G Base Station Information line:
0845 6043000
Available 8am-8pm Monday to Friday

Design Consultant & Principal Contractor:

CLARKE telecom
Unit E, Madison Place, Northampton Road,
Manchester, M40 5AG
Tel: 0161 785 4500 Fax: 0161 785 4501
Web: www.clarke-telecom.com

Site Name:
GRASS VERGE AT STOKER AVENUE

Site ID:
STY22941

Address:
GRASS VERGE AT STOKER AVENUE
SOUTH SHIELDS
SOUTH TYNESIDE
NE34 9QZ

Title:
260 PROPOSED SITE ELEVATION A

Project:
H3G DENSIFICATION STREETWORKS

Purpose of Issue:
PLANNING

	MBNL Cell ID:	3UK Cell ID:
	STY083	NE0958

Master Drawing No:
STY22941_STY083_NE0958_M001_H3G_DNSW_GA_A

Issue:
A