
V 1.8

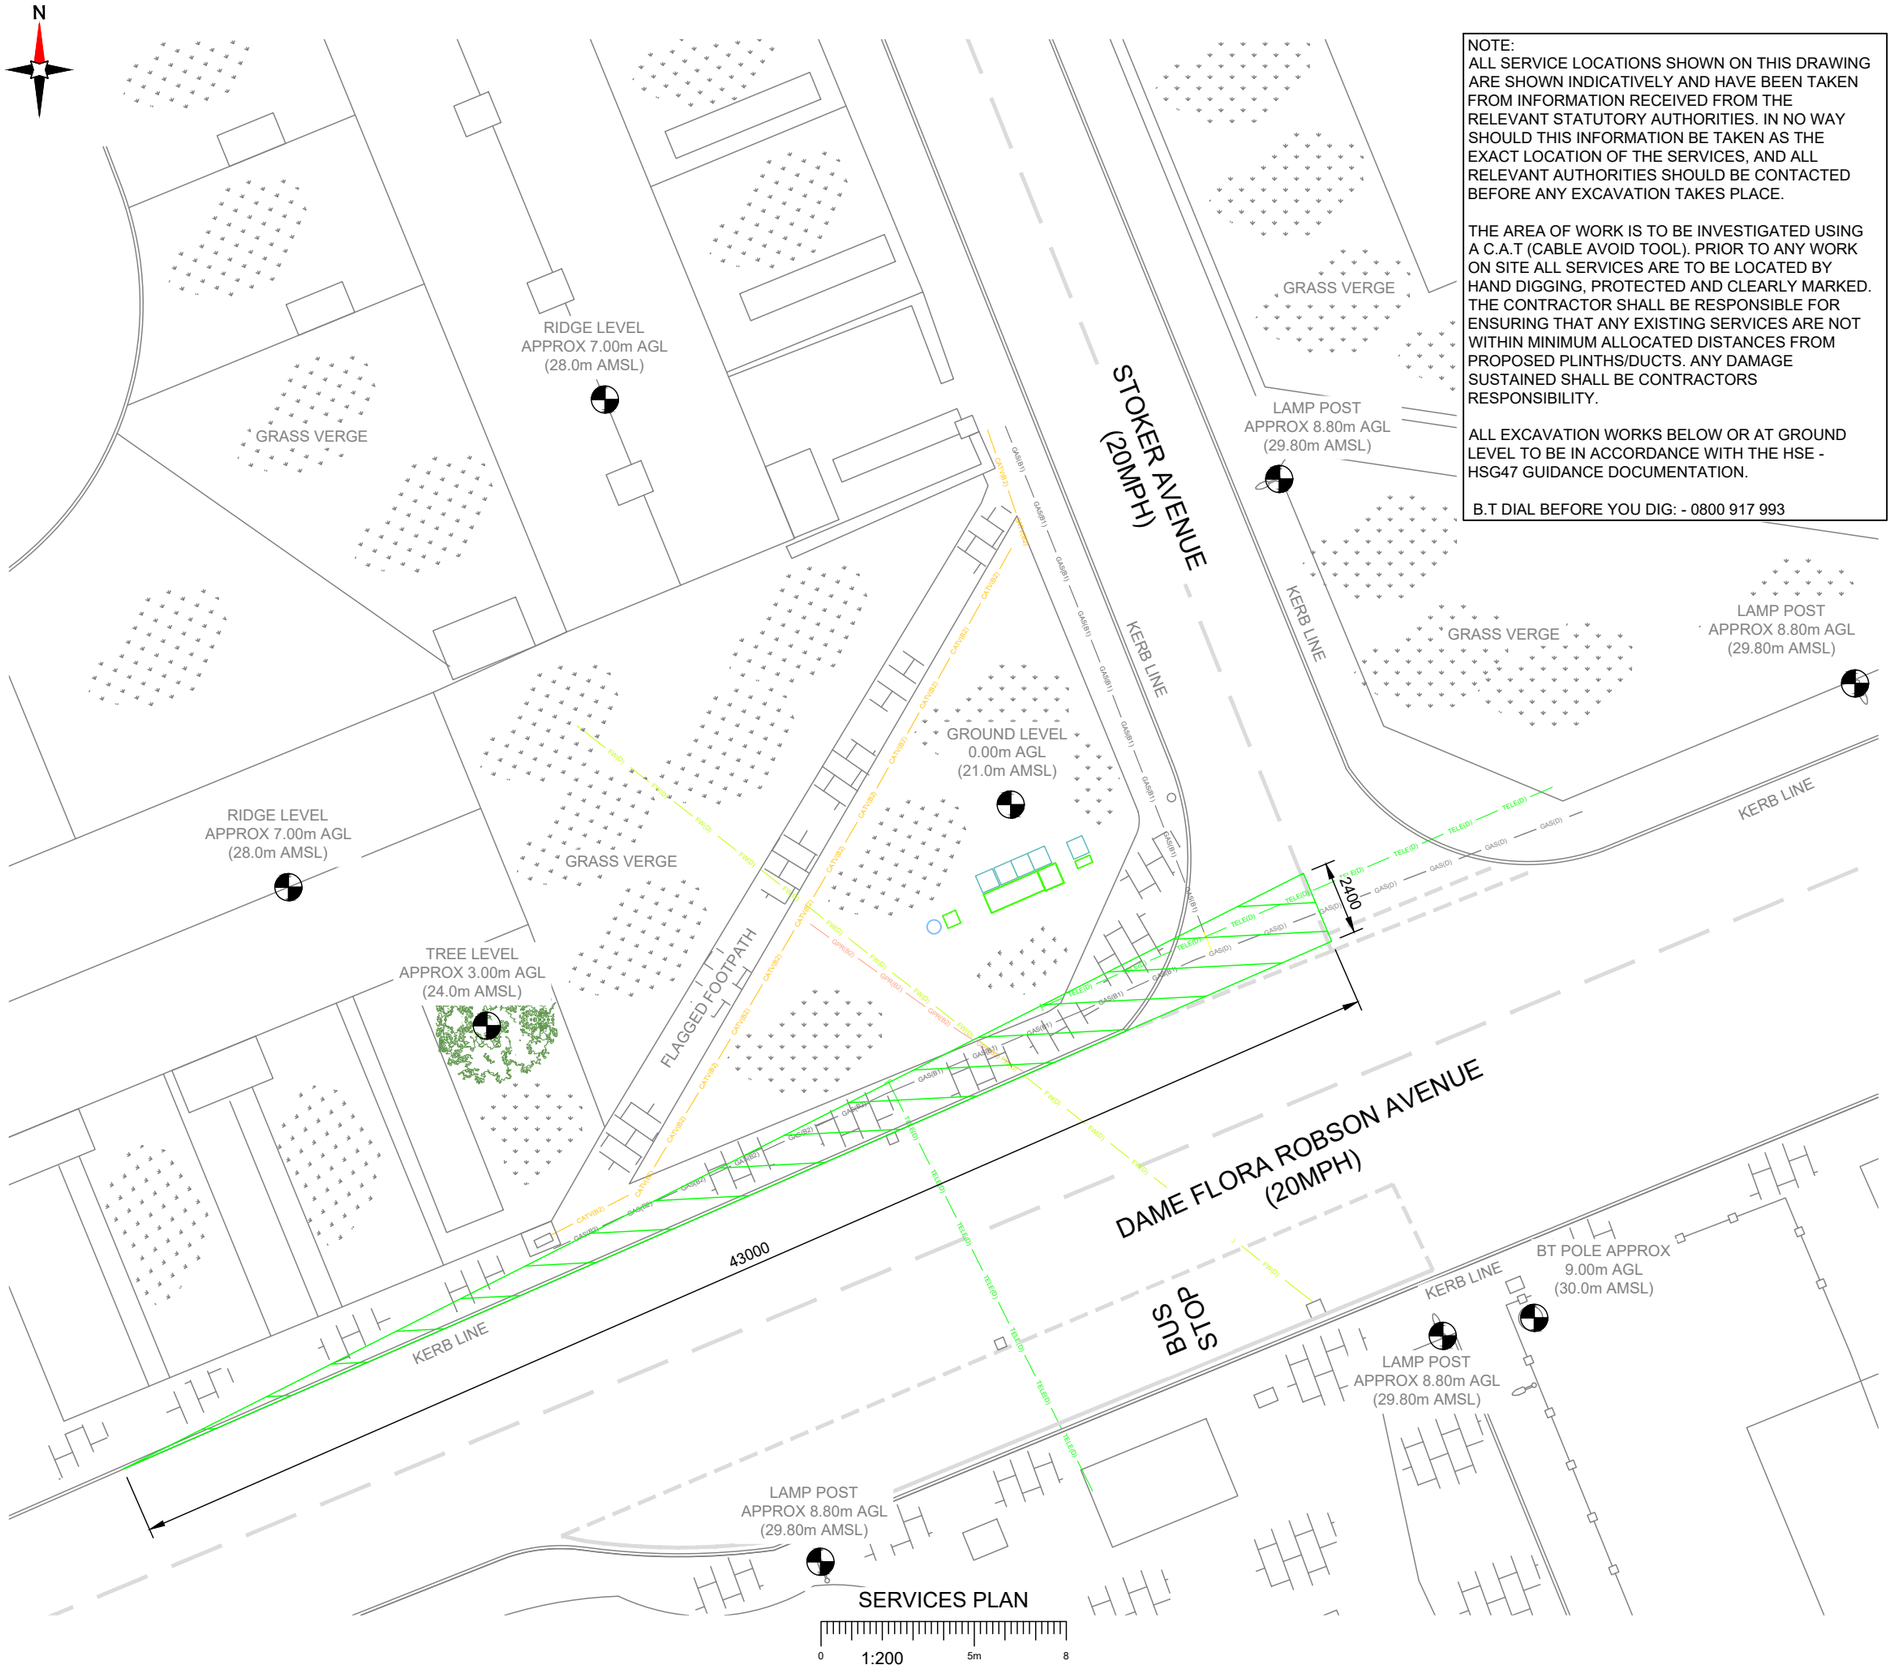

NOTE:
ALL SERVICE LOCATIONS SHOWN ON THIS DRAWING ARE SHOWN INDICATIVELY AND HAVE BEEN TAKEN FROM INFORMATION RECEIVED FROM THE RELEVANT STATUTORY AUTHORITIES. IN NO WAY SHOULD THIS INFORMATION BE TAKEN AS THE EXACT LOCATION OF THE SERVICES, AND ALL RELEVANT AUTHORITIES SHOULD BE CONTACTED BEFORE ANY EXCAVATION TAKES PLACE.

THE AREA OF WORK IS TO BE INVESTIGATED USING A C.A.T (CABLE AVOID TOOL). PRIOR TO ANY WORK ON SITE ALL SERVICES ARE TO BE LOCATED BY HAND DIGGING, PROTECTED AND CLEARLY MARKED. THE CONTRACTOR SHALL BE RESPONSIBLE FOR ENSURING THAT ANY EXISTING SERVICES ARE NOT WITHIN MINIMUM ALLOCATED DISTANCES FROM PROPOSED PLINTHS/DUCTS. ANY DAMAGE SUSTAINED SHALL BE CONTRACTORS RESPONSIBILITY.

ALL EXCAVATION WORKS BELOW OR AT GROUND LEVEL TO BE IN ACCORDANCE WITH THE HSE - HSG47 GUIDANCE DOCUMENTATION.

B.T DIAL BEFORE YOU DIG: - 0800 917 993

NOTES:

1. ALL DIMENSIONS IN MM UNLESS OTHERWISE NOTED.

SERVICES:
GAS(B1) GAS(B1) GAS(B1)
FW(D) FW(D) FW(D)
GAS(D) GAS(D) GAS(D)
GPR(B2) GPR(B2) GPR(B2)
TELE(D) TELE(D) TELE(D)
CATV(B2) CATV(B2) CATV(B2)
GAS(B2) GAS(B2) GAS(B2)

Master:	MBNL / EE / H3G:	Project:	Purpose of Issue:	Issue:
M001	H3G	DENSIFICATION SW	Planning	A

Date:	17/04/2023
Drawn:	R.Raja
Checked:	R.Brown
Approved:	R.Brown

Revision / Upgrade Description:
First Issue

Hutchison 3G UK Limited
Green Park, 450 Longwater Avenue
Reading, RG30 3UR
Tel: 01628 765 000
Fax: 01628 765 001

H3G Base Station Information line:
0845 6043000
Available 8am-8pm Monday to Friday

Design Consultant & Principal Contractor:

CLARKE telecom
Unit E, Madison Place, Northampton Road,
Manchester, M40 5AG
Tel: 0161 785 4500 Fax: 0161 785 4501
Web: www.clarke-telecom.com

Site Name:
GRASS VERGE AT STOKER AVENUE

Site ID:
STY22941

Address:
GRASS VERGE AT STOKER AVENUE
SOUTH SHIELDS
SOUTH TYNESIDE
NE34 9QZ

Title:
006 SERVICES PLAN

Project:
H3G DENSIFICATION STREETWORKS

Purpose of Issue:
PLANNING

MBNL Cell ID:	3UK Cell ID:
STY083	NE0958

Master Drawing No:
STY22941_STY083_NE0958_M001_H3G_DNSW_GA_A

Issue:
A

100mm
50mm
10mm