


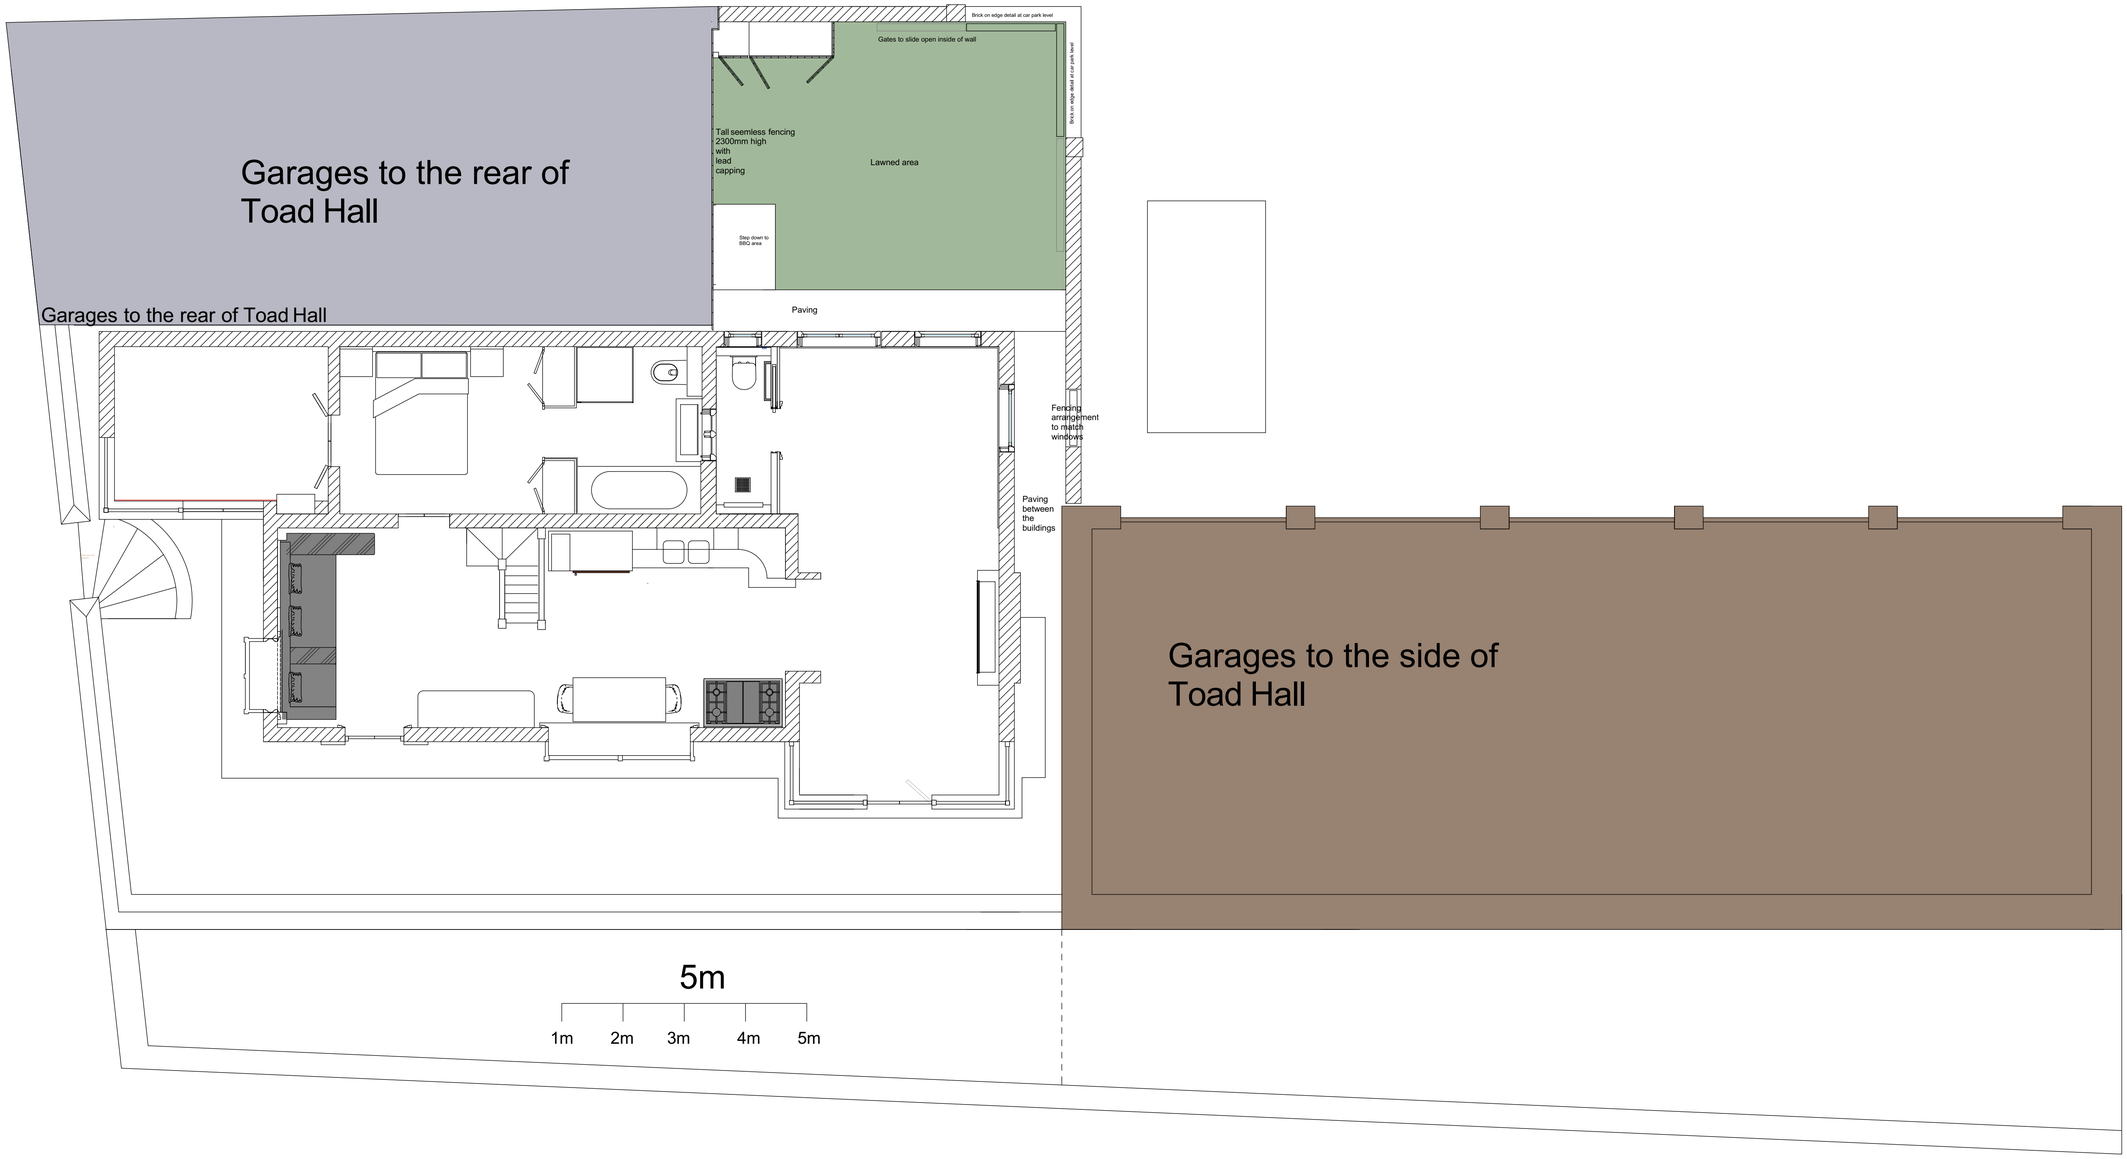







Reference pics of the front of the property showing old bricks used for brick building and painted finish to windows with Gothic traces

HG DESIGN SOLUTIONS

Toad Hall
Front Street
East Boldon
NE36 0SE

07970 068214
michael@hgdesignsolutions.com
hgdesignsolutions.com

Client: Michael Stephenson

Drawing Title: Toad Hall proposed garden extension
Scale: 1 : 50 A1
Date: 19th July 2023
Drawn By: MS
Drawing No.

This drawing is the sole copyright of HG Design Solutions and must not be used or reproduced in full or part without express written authority. All details are subject to a final site survey. ©