


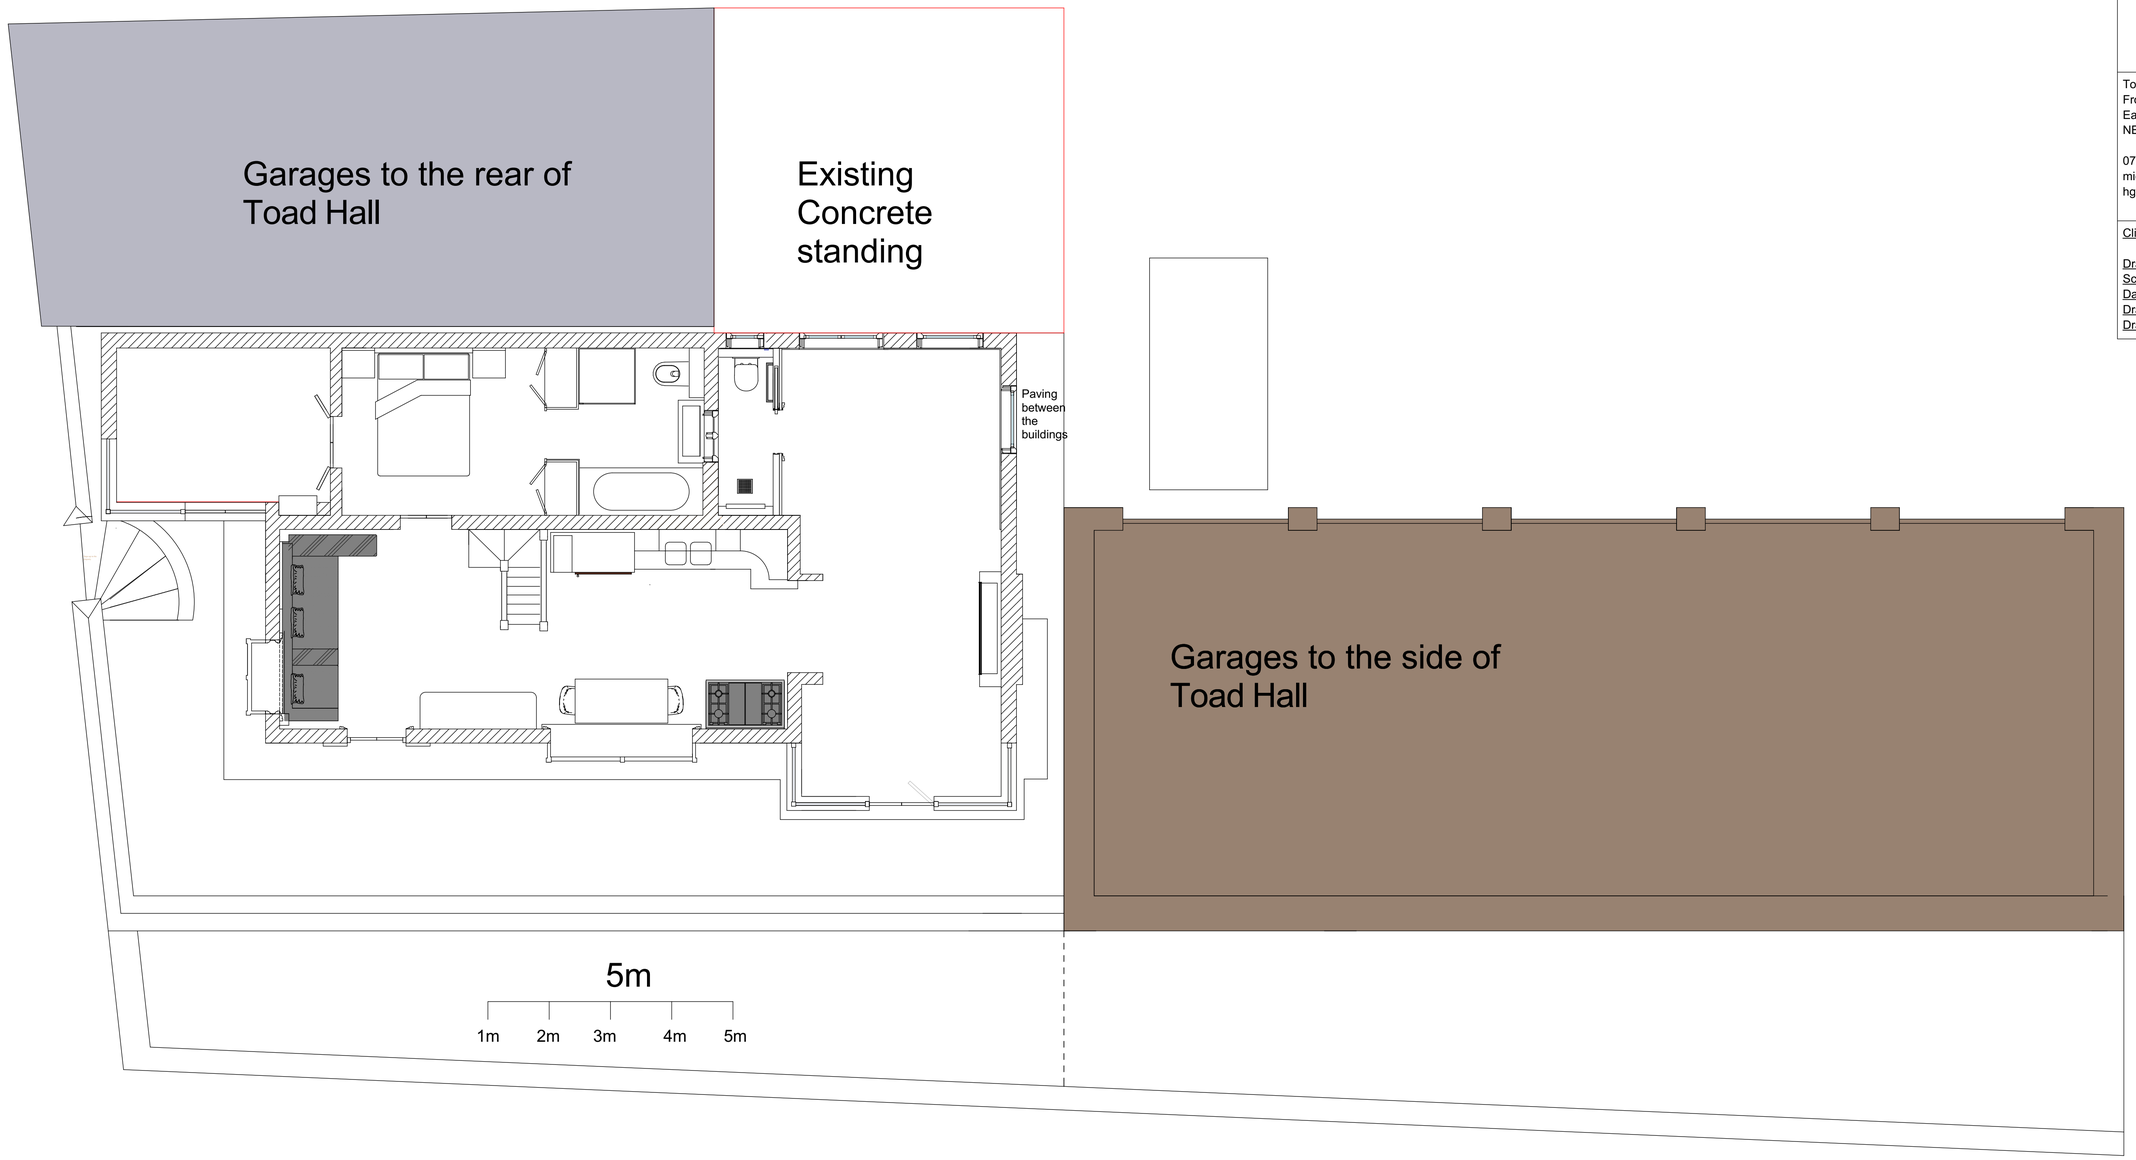







HG DESIGN SOLUTIONS

Toad Hall
Front Street
East Boldon
NE36 0SE

07970 068214
michael@hgdesignsolutions.com
hgdesignsolutions.com

Client: Michael Stephenson

Drawing Title: Toad Hall Existing plan
Scale: 1 : 50 A1
Date: 18 July 2021
Drawn By: MS
Drawing No.

This drawing is the sole copyright of HG Design Solutions and must not be used or reproduced in full or part without express written authority. All details are subject to a final site survey.
©