


B

Seemless fencing @ 2400 high with painted finish in delicate white to be used against garages to the rear of Toad Hall




C

Lead to be used for the capping to seemless vertical fencing

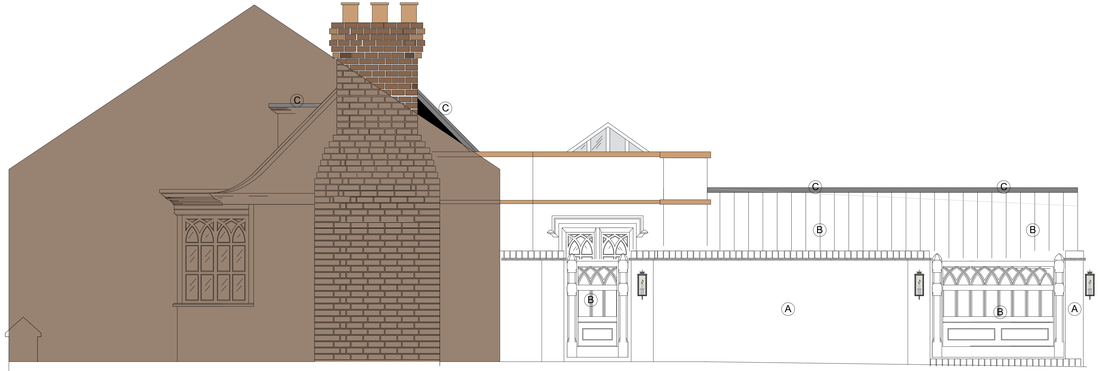

5m

1m 2m 3m 4m 5m

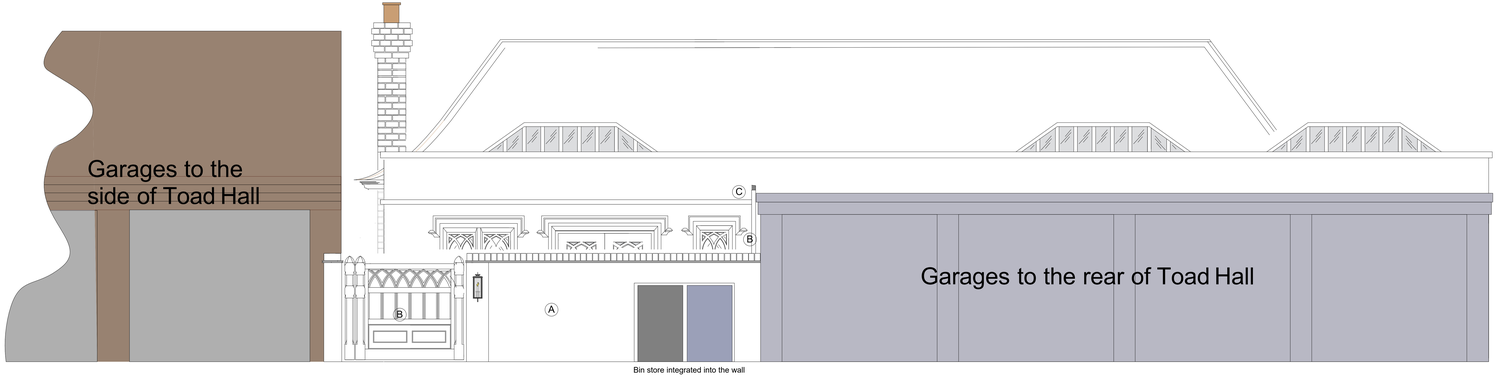


Bin store integrated into the wall



A

Proposed brickwork for the perimeter wall to be built from original hand crafted bricks
Brick on edge to be used as coping

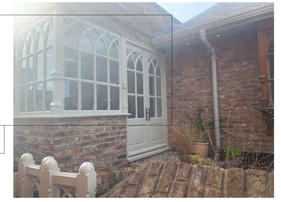

B

Delicate shade of white to be used for garden gates, small panel of fencing below window and fencing to side of garden to block out garages to the rear of Toad Hall



HG DESIGN SOLUTIONS

The HG Building, Mercantile Road

Rainton Bridge, Houghton-le-Spring DH4 5PH

Michael Stephenson Toad Hall Proposed garden extension Scale 1 : 20 A 0 8th May 2023

This drawing is the sole copyright of HG Design Solutions and must not be used or reproduced in full or part without express written authority All details are subject to a final site survey. ©