
437500m 437600m 437700m

565000m

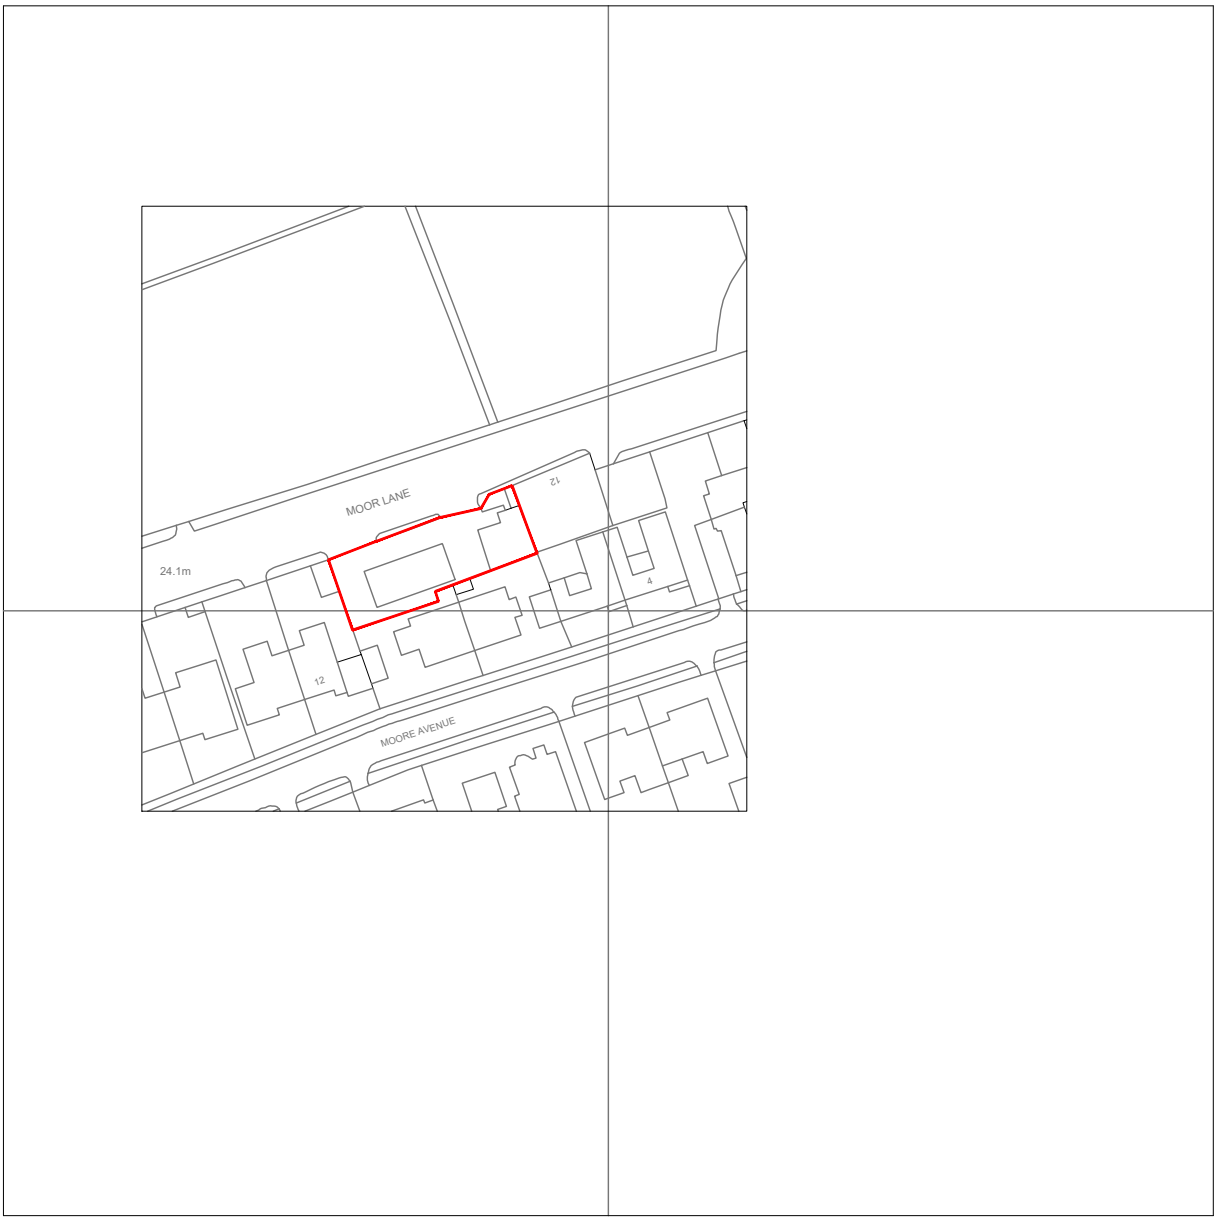

564900m

564800m

437500m 437600m 437700m

©Crown Copyright and database rights 2023 OS Licence no. AC0000849896

0 10 20 30 40 50

SCALE - 1:1250 @ A4

N

SITE LOCATION	8 Moor Ln, South Shields NE34 6BZ		
DRAWING TITLE	Location Plan		THIS DRAWING IS THE PROPERTY OF JUDVIA CONTRACT SERVICES. IT MUST NOT BE COPIED OR PASSED TO A THIRD PARTY WITHOUT WRITTEN CONSENT.
CLIENT			
Drawn by:	GY	Checked by:	
Date:	May 2023	Scale: 1:1250 @A4	
Drawing No:	Moor Lane-P09-CTD-04		

JUDVIA CONTRACT SERVICES

Judvia Contract Services, Central Engineering Works, Lower Lydbrook, Glos. GL17 9NA
www.judviacs.com Telephone: 01594 806980