



Fascia A (ROAD)




Fascia B

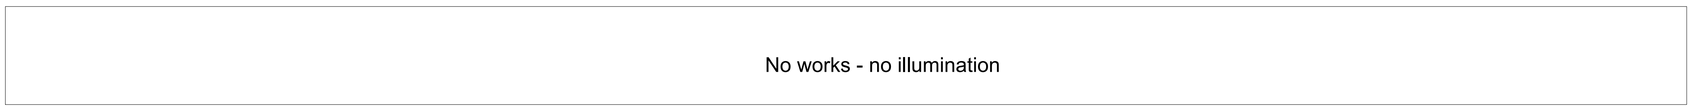




Fascia C





Fascia D


## Canopy Fascia signage - 1:25

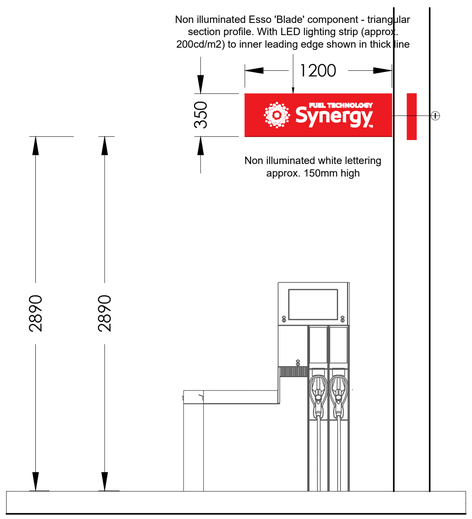

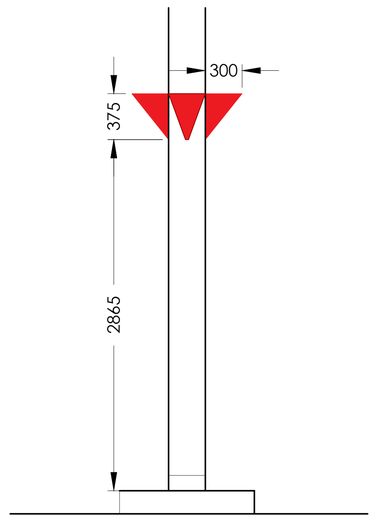
Forecourt pump signage - scale 1:25

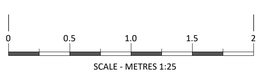


Price sign - scale 1:25
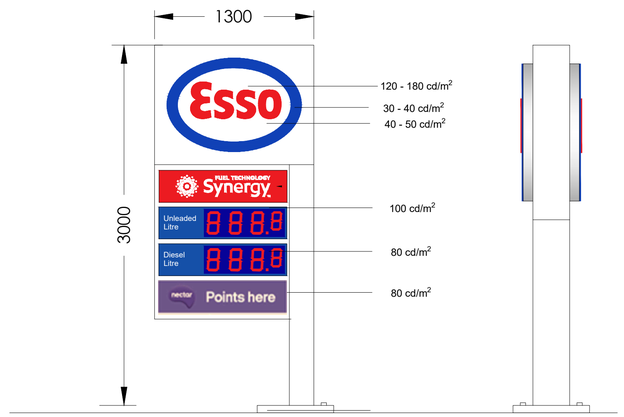
| | | | |
|---|---|---|---|
| SITE LOCATION | 8 Moor Ln, South Shields NE34 6BZ | | |
| DRAWING TITLE | Proposed signage details | | THIS DRAWING IS THE PROPERTY OF JUDVIA CONTRACT SERVICES. IT MUST NOT BE COPIED OR PASSED TO A THIRD PARTY WITHOUT WRITTEN CONSENT. |
| CLIENT | | | |
| Drawn by: | GY | Checked by: | |
| Date: | May 2023 | Scale: 1:25 @A1 | |
| Drawing No: | Moor Lane-P10-CTD-03A | | |
| Rev A - proposed price sign removed and replaced with 2No 3m high signs. Esso wordmarks illuminated only. fascias to be non-illuminated 16th Oct 2023 | | | JUDVIA CONTRACT SERVICES<br>Judvia Contract Services, Central Engineering Works, Lower Lydbrook, Glos. GL17 9NA<br>www.judviacs.com Telephone: 01594 806980 |