

Fascia A (ROAD)



2D Non illuminated ESSO fascia

Fascia B

No works - no illumination


Fascia C




2D Non illuminated ESSO fascia


Fascia D


Canopy Fascia signage - 1:25

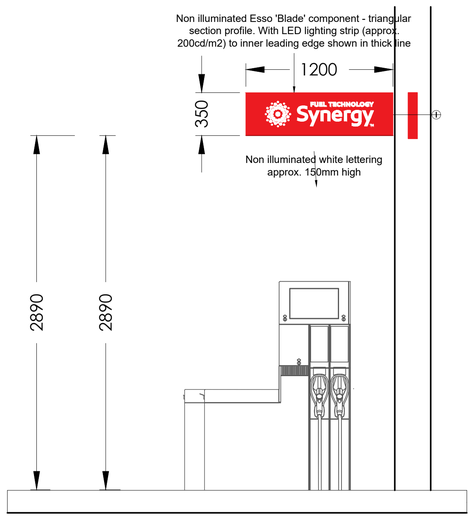

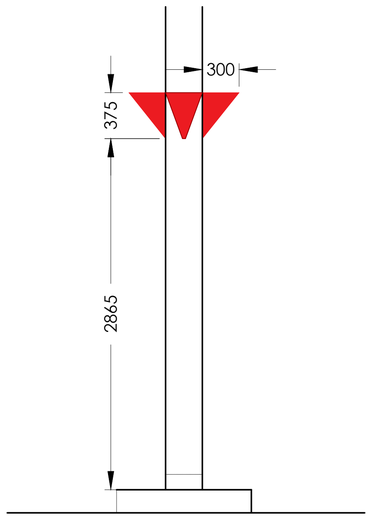

Forecourt pump signage - scale 1:25

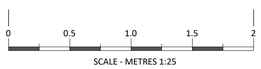

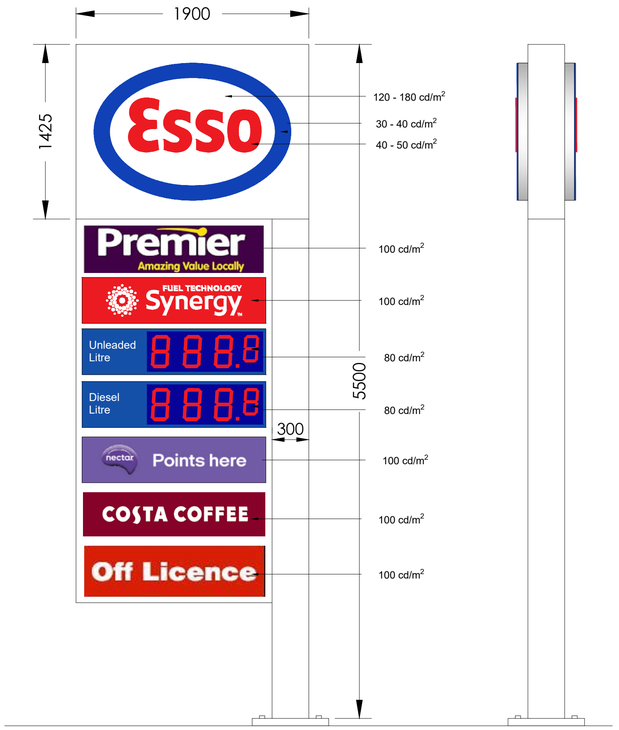

Price sign - scale 1:25

SITE LOCATION	8 Moor Ln, South Shields NE34 6BZ		
DRAWING TITLE	Proposed signage details		THIS DRAWING IS THE PROPERTY OF JUDVIA CONTRACT SERVICES. IT MUST NOT BE COPIED OR PASSED TO A THIRD PARTY WITHOUT WRITTEN CONSENT.
CLIENT			
Drawn by:	GY	Checked by:	
Date:	May 2023	Scale: 1:25 @A1	
Drawing No:	Moor Lane-P10-CTD-03		

JUDVIA CONTRACT SERVICES
Judvia Contract Services, Central Engineering Works, Lower Lydbrook, Glos. GL17 9NA
www.judviacs.com Telephone: 01594 806980