
NORTH

ARTELIA INTERNATIONAL

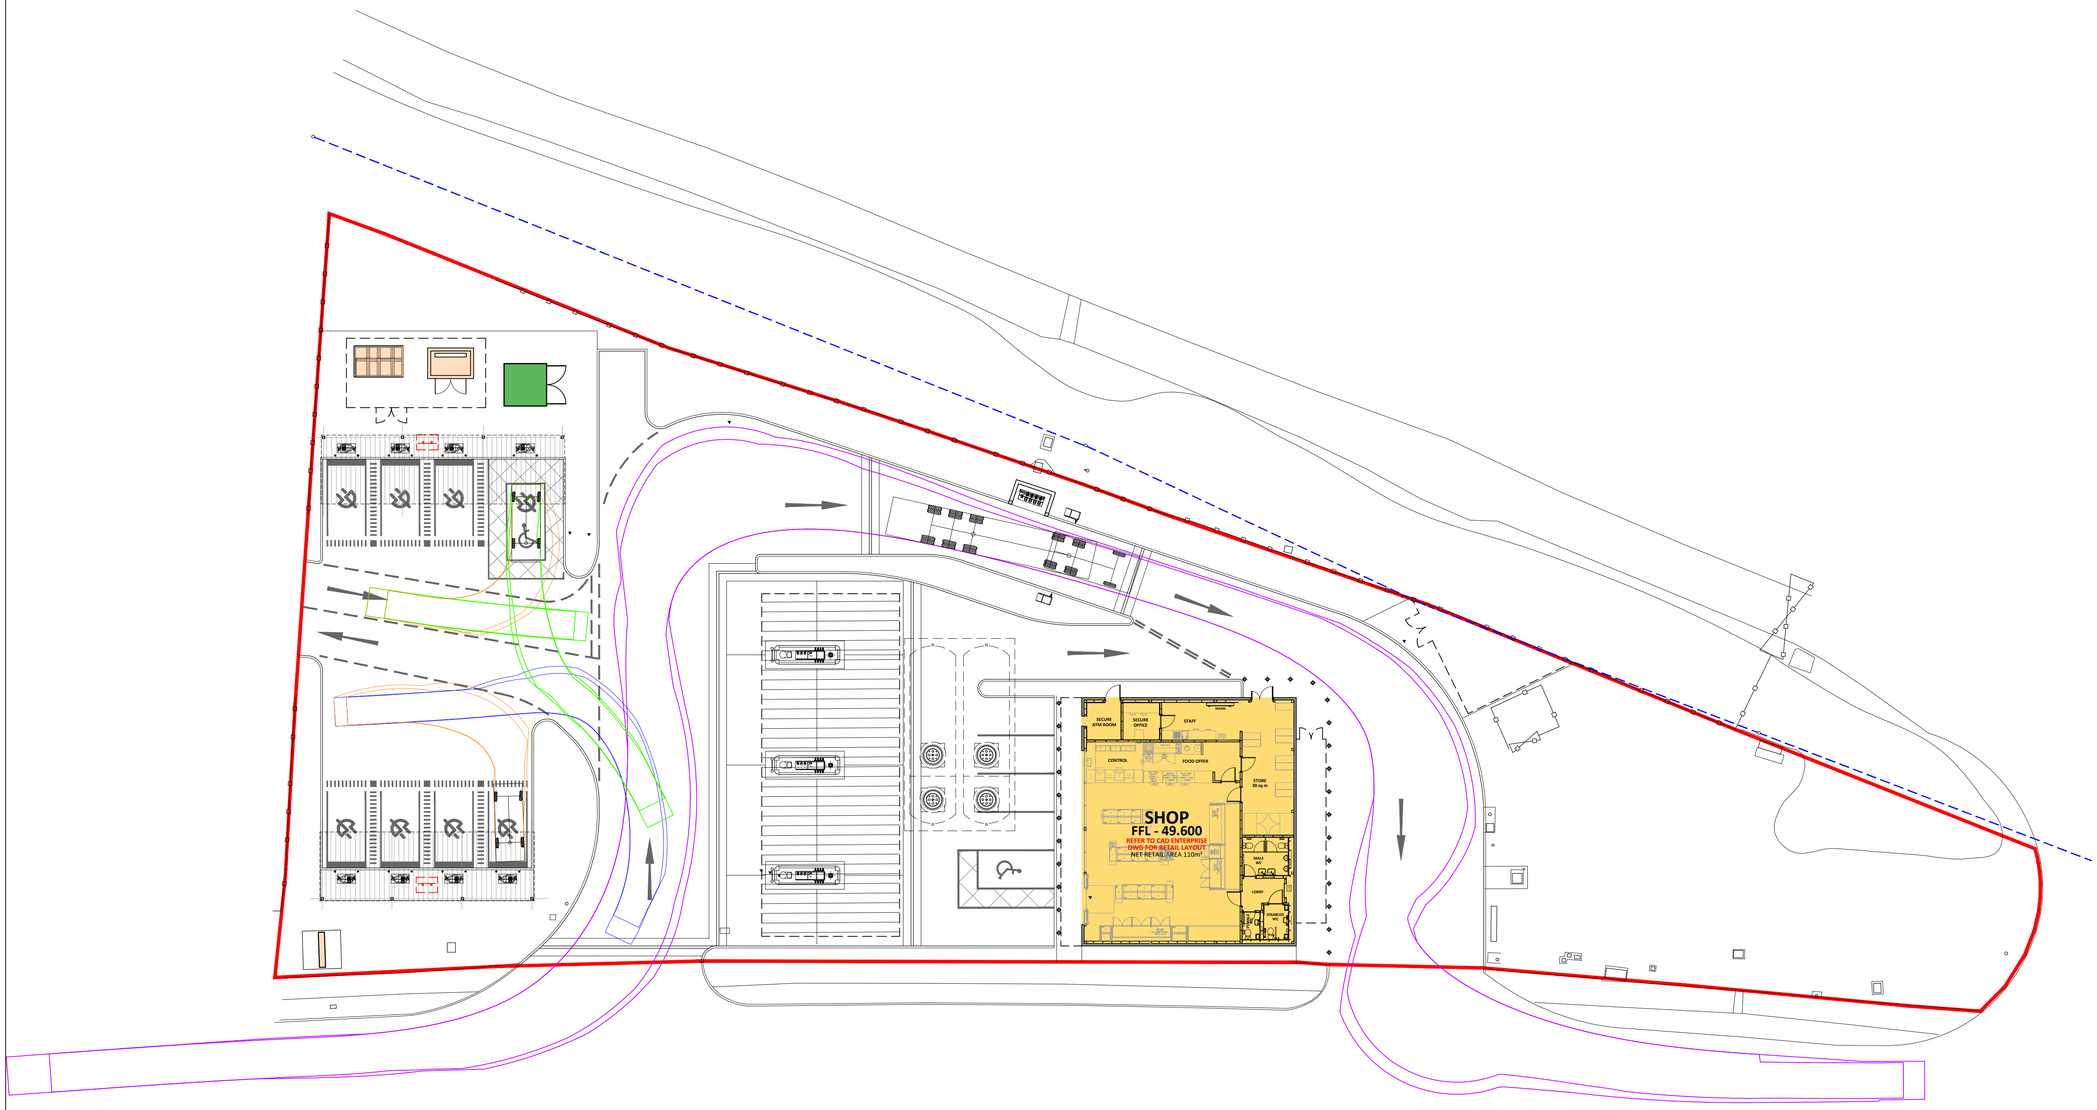


GENERAL NOTES

THIS DRAWING HAS BEEN PREPARED FOR PLANNING PURPOSES ONLY.


THIS DRAWING IS TO BE READ IN CONJUNCTION WITH THE FOLLOWING:

WHITEMARE POOL - 10019383 - PLNG-01 2023 - Existing Layout
WHITEMARE POOL - 10019383 - PLNG-02 2023 - Existing Site Elevations
WHITEMARE POOL - 10019383 - PLNG-03 2023 - Proposed Layout
WHITEMARE POOL - 10019383 - PLNG-04 2023 - Proposed Site Elevations
WHITEMARE POOL - 10019383 - PLNG-05 2023 - Proposed Building Elevations
WHITEMARE POOL - 10019383 - PLNG-06 2023 - Proposed Building Layout
WHITEMARE POOL - 10019383 - PLNG-07 2023 - Block Plan
WHITEMARE POOL - 10019383 - PLNG-08 2023 - Site Location Plan
WHITEMARE POOL - 10019383 - PLNG-09 2023 - Proposed Tracking Layout

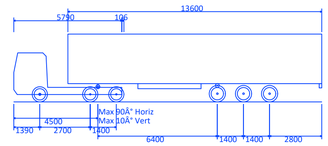


Max Legal Articulated Vehicle (16.5m)	
Overall Length	16500mm
Overall Width	2500mm
Overall Body Height	3632mm
Min Body Ground Clearance	396mm
Max Track Width	2500mm
Lock to Lock Time	6.00 sec
Kerb to Kerb Turning Radius	6870mm

TANKER / DELIVERY / TRACKING

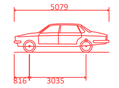

Large Car (2006)	
Overall Length	5079mm
Overall Width	1872mm
Overall Body Height	1525mm
Min Body Ground Clearance	310mm
Max Track Width	1831mm
Lock to Lock Time	4.00 sec
Kerb to Kerb Turning Radius	5900mm

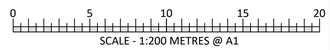

REV	DATE		BY

PLANNING DRAWING

JENNINGS DESIGN
8 Feast Field, Horsforth, Leeds, West Yorkshire, LS18 4TJ
www.jennings-design.com 01274 395422 office@jennings-design.com

PROJECT : SHELL WHITEMARE POOL
Whitemare Pool, Gateshead
Tyne & Wear, NE10 8YB

TITLE : PROPOSED TRACKING LAYOUT

SHELL UK LIMITED
SHELL CENTRE
LONDON
SE1 7NA
UNITED KINGDOM

DRAWN BY :	JS	SCALE :	1:200 @ A1
DATE :	April 2023	PLOT DATE :	April 2023
CAD FILE :	E:\ARCHIVE\DRAWINGS\WHITEMARE POOL\1.0 KDR 2023\2.0 PLANNING '23		

DWG No :	10019383	PLNG09	2023	--