ARTELIA INTERNATIONAL


NORTH

GENERAL NOTES

THIS DRAWING HAS BEEN PREPARED FOR PLANNING PURPOSES ONLY.

THIS DRAWING IS TO BE READ IN CONJUNCTION WITH THE FOLLOWING:

WHITEMARE POOL - 10019383 - PLNG-01 2023 - Existing Layout
WHITEMARE POOL - 10019383 - PLNG-02 2023 - Existing Site Elevations
WHITEMARE POOL - 10019383 - PLNG-03 2023 - Proposed Layout
WHITEMARE POOL - 10019383 - PLNG-04 2023 - Proposed Site Elevations
WHITEMARE POOL - 10019383 - PLNG-05 2023 - Proposed Building Elevations
WHITEMARE POOL - 10019383 - PLNG-06 2023 - Proposed Building Layout
WHITEMARE POOL - 10019383 - PLNG-07 2023 - Block Plan
WHITEMARE POOL - 10019383 - PLNG-08 2023 - Site Location Plan
WHITEMARE POOL - 10019383 - PLNG-09 2023 - Proposed Tracking Layout

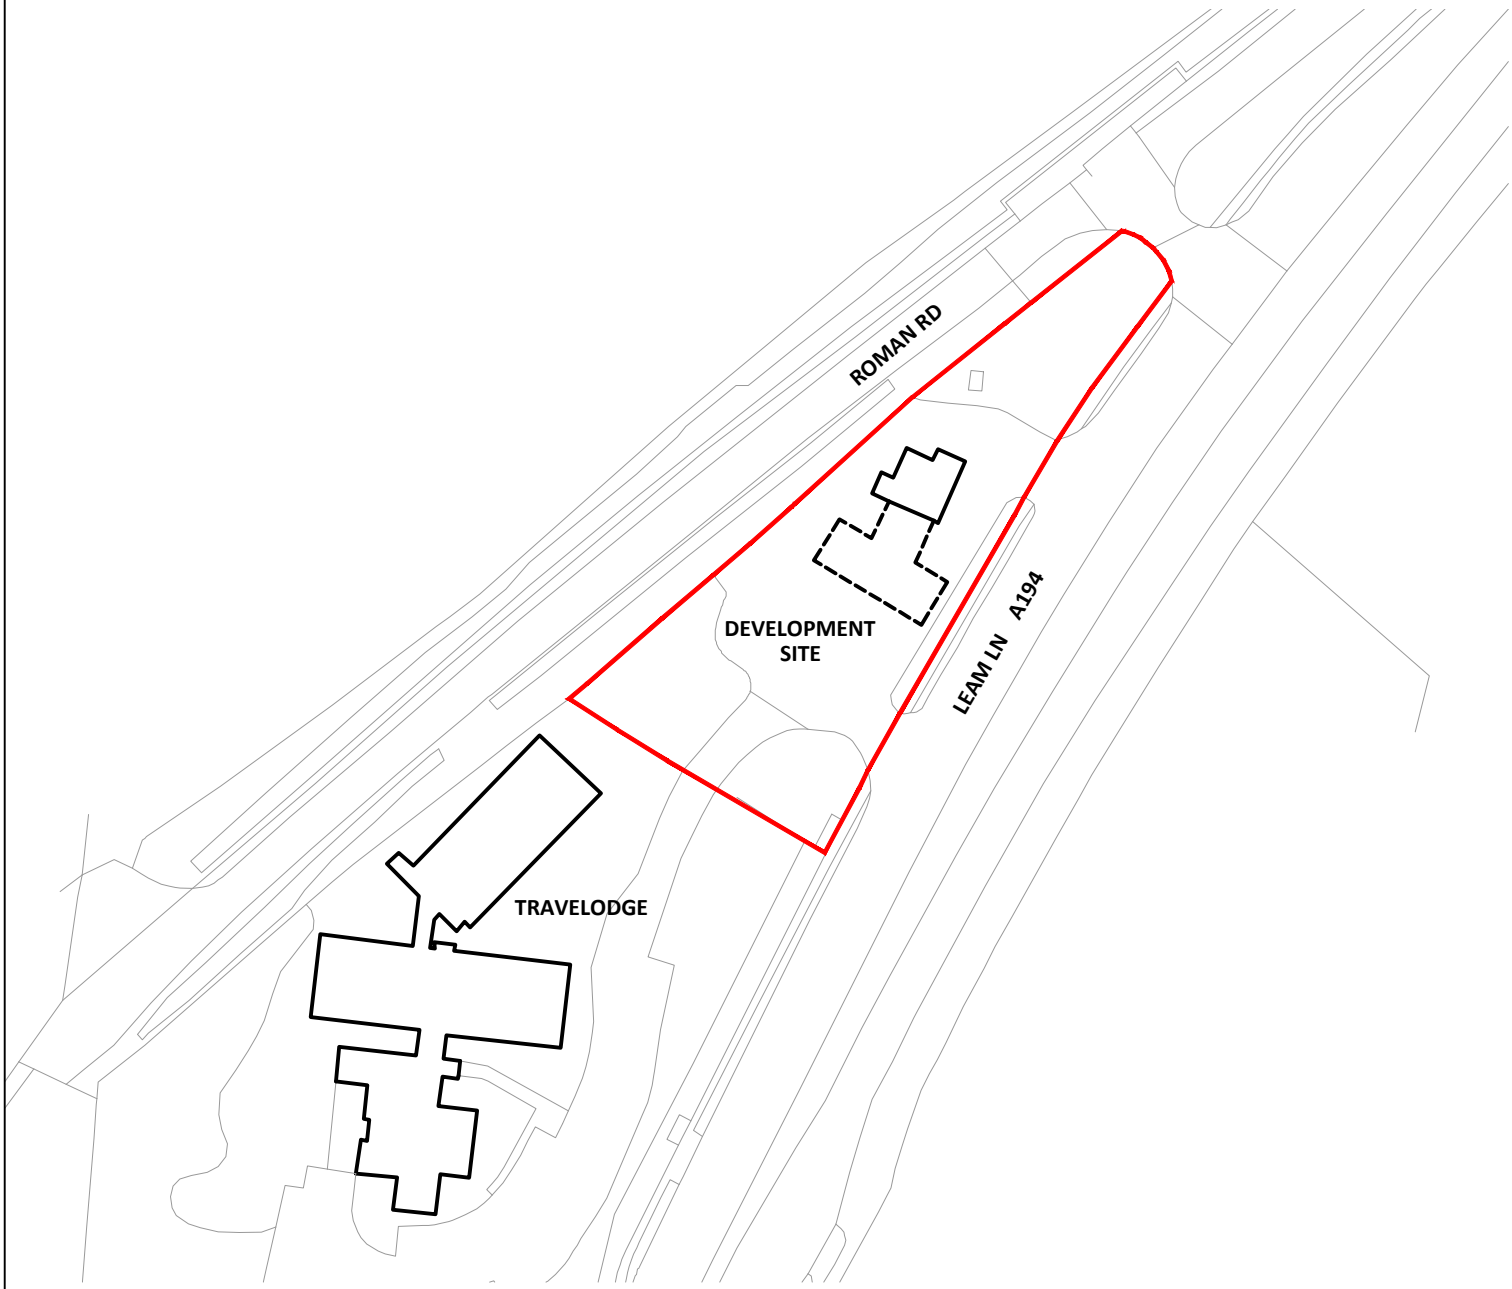

0 10 20 30 40 50

SCALE - METRES 1:1250 @ A4

REV	DATE		BY

PLANNING

JENNINGS DESIGN
8 Feast Field, Horsforth, Leeds, West Yorkshire, LS18 4TJ
www.jennings-design.com 01274 395422 office@jennings-design.com

PROJECT: SHELL WHITEMARE POOL
Whitemare Pool, Gateshead
Tyne & Wear, NE10 8YB

SHELL UK LIMITED
SHELL CENTRE
LONDON
SE1 7NA
UNITED KINGDOM

TITLE: SITE LOCATION PLAN

DRAWN BY :	JS	SCALE :	1:1250 @ A4
DATE :	April 2023	PLOT DATE :	April 2023
CAD FILE :	E:\ARCHIVE\DRAWINGS\WHITEMARE POOL\1.0 KDR 2023\2.0 PLANNING '23		

DWG No	10019383	PLNG08	2023	--