South Tyneside Council


Economic Regeneration

David Cramond - Corporate Director
Town Hall & Civic Offices, Westoe Road, South Shields, Tyne & Wear, NE33 2RL
Telephone: (0191) 427 1717 Fax: (0191) 455 7770

Project	Drawing Title
South Shields Museum & Art Gallery MEND	Location Plan

Project Code	Dwg.No.	Drawn By	Date
AD 6878 P	01	XX	~~May~~ 23
		Checked By XX	Date --/--/--
		Scale 1:1250	Size A4

Rev	Date	Desc.	Chkd

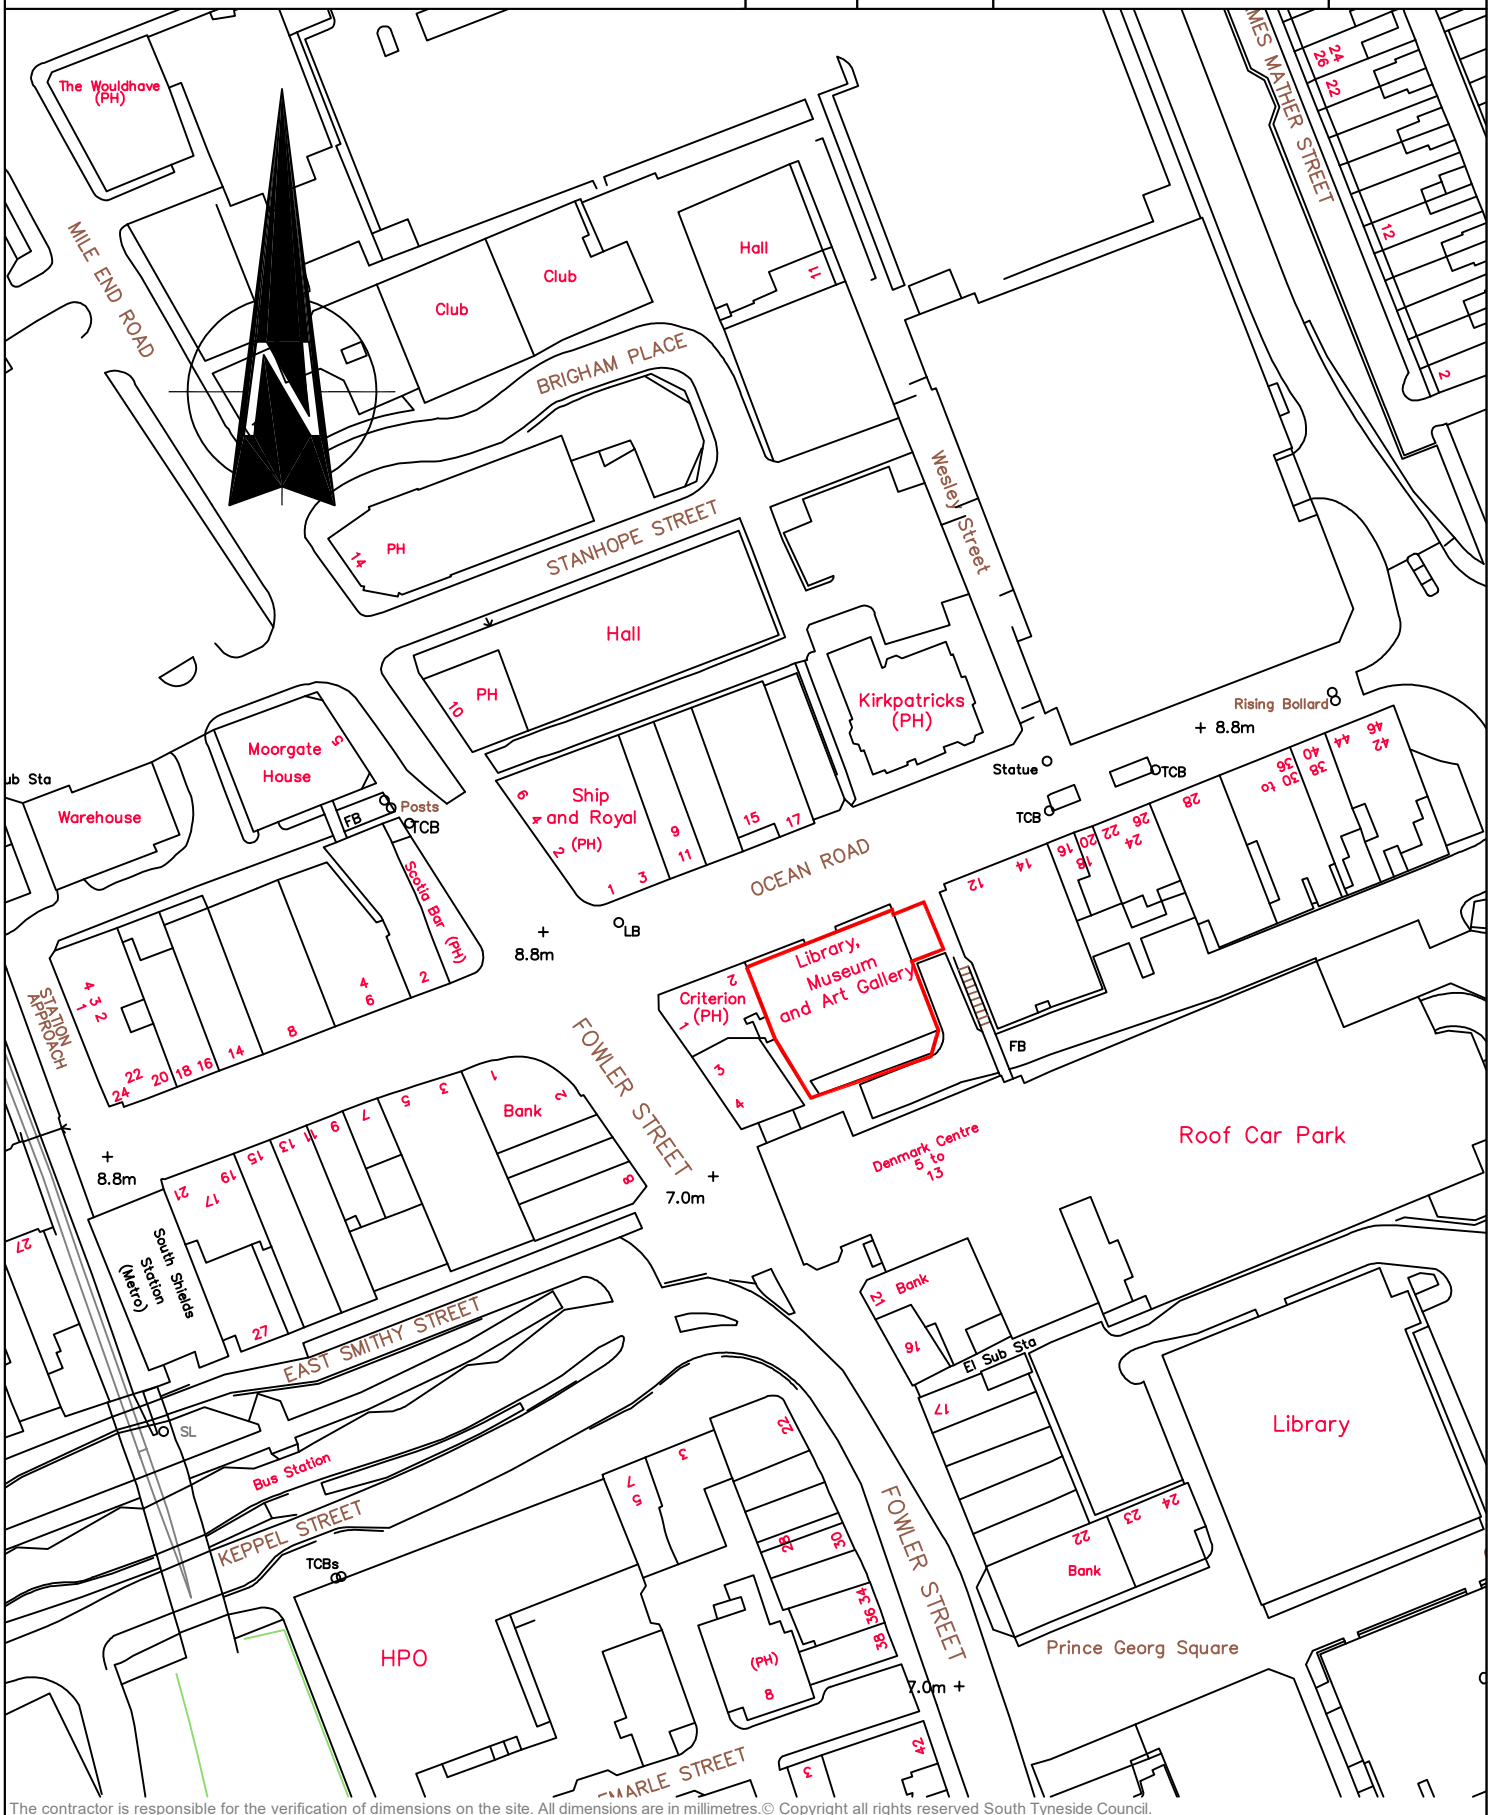

The contractor is responsible for the verification of dimensions on the site. All dimensions are in millimetres.© Copyright all rights reserved South Tyneside Council.