
South Tyneside Council
Economic Regeneration

David Cramond - Corporate Director
Gordon House, Gordon Street, South Shields, Tyne & Wear, NE33 4JP
Telephone: (0191) 427 1717 Fax: (0191) 455 7770

Project	Adult Care Adaptation 21 Ashfield Prop extension
Drawing Title	Location Plan
Project Code	AD 6900
Dwg.No.	03
Drawn By	DC
Date	09/06/2023
Checked By	XX
Date	--/--/--
Scale	1 : 1250
Size	A4

Rev	Date	Desc.	Chkd

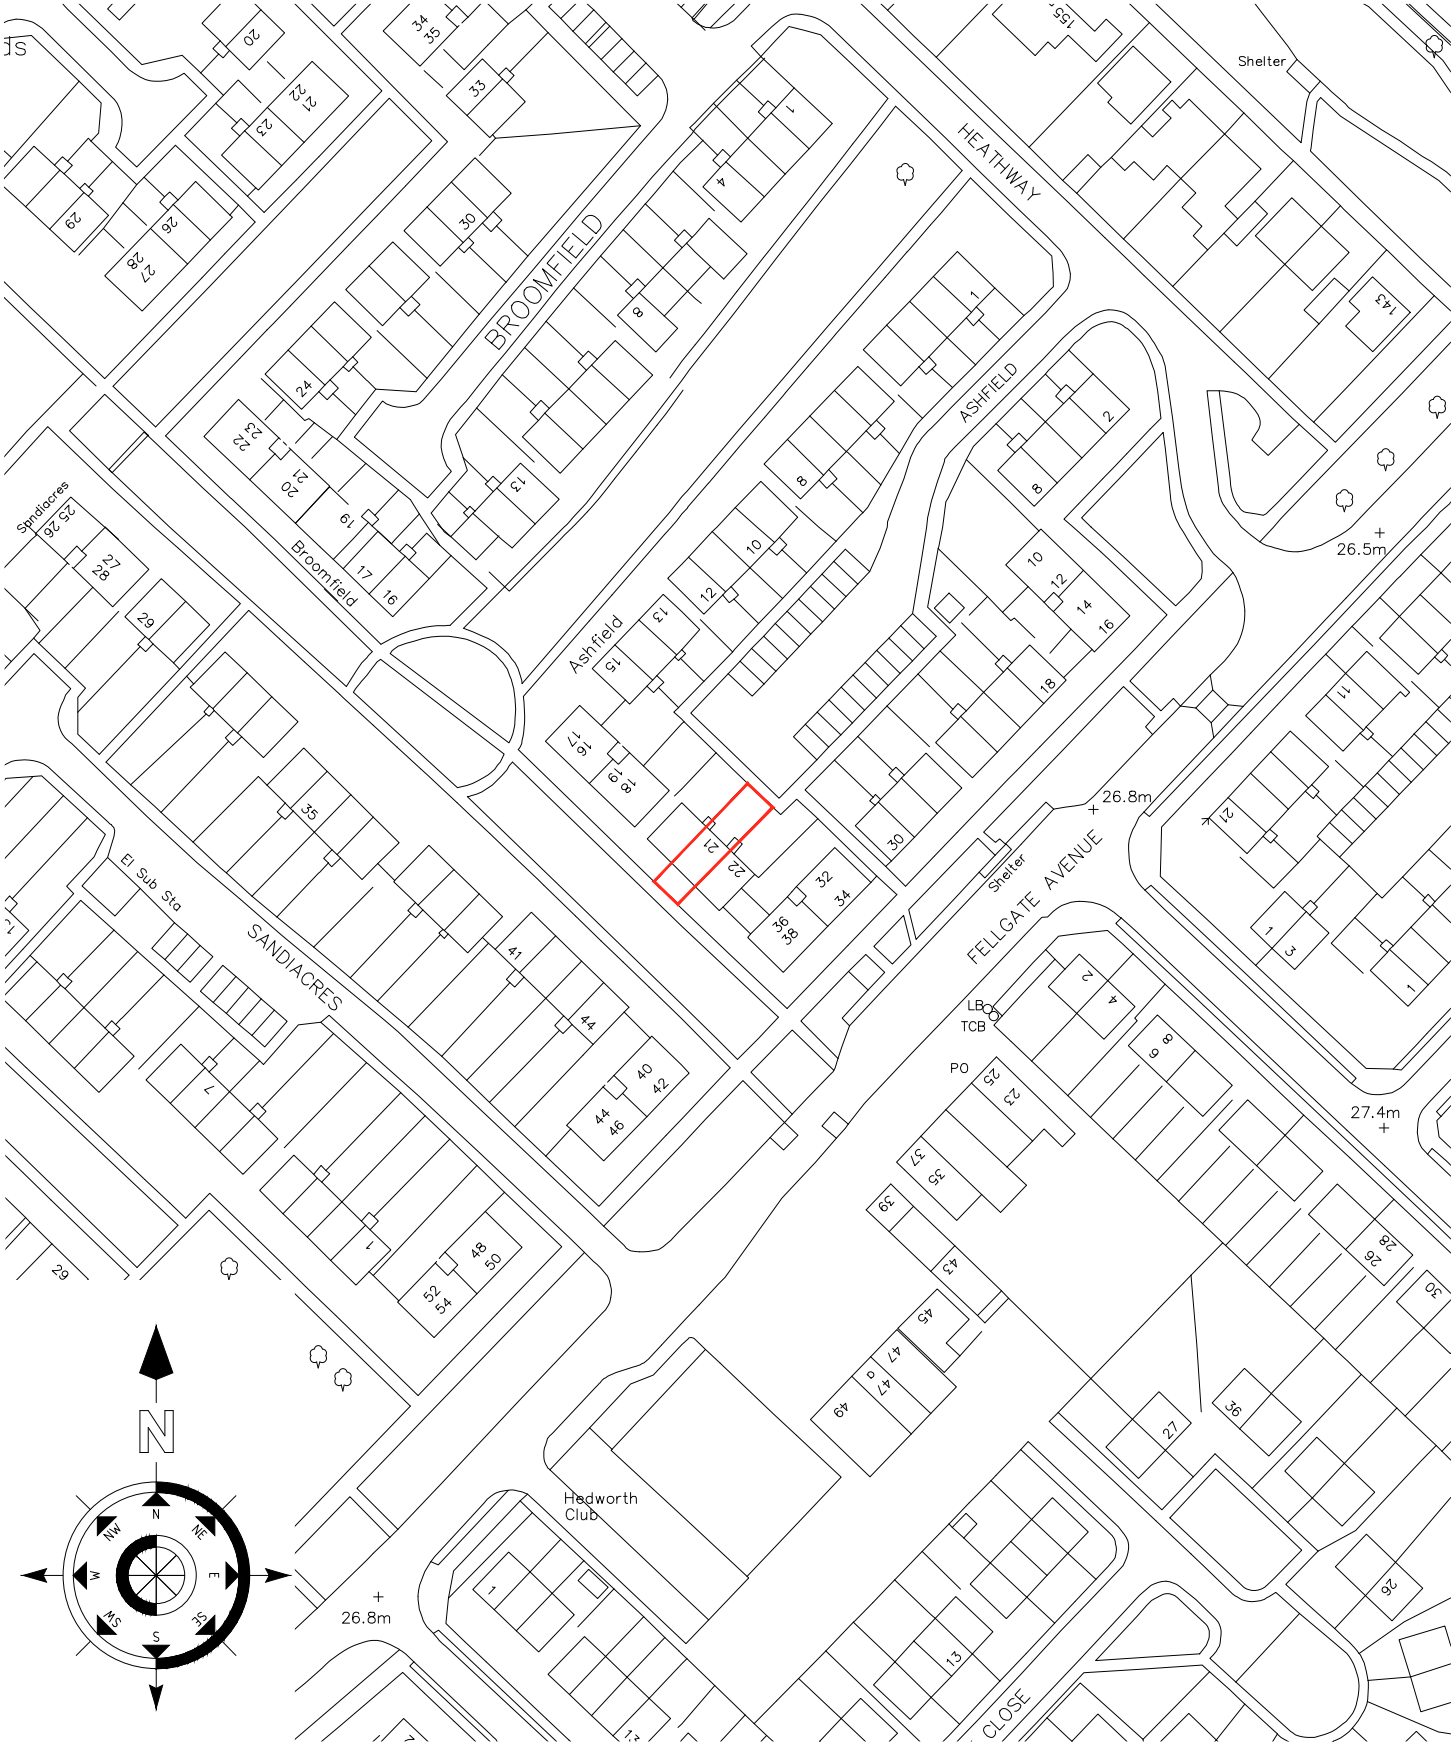

The contractor is responsible for the verification of dimensions on the site. All dimensions are in millimetres.© Copyright all rights reserved South Tyneside Council.