
Street

Map data

**BLOCK/SITE PLAN**
**AREA 36m x 36m**
**SCALE 1:200 on A4**
**CENTRE COORDINATES: 437402, 561853**

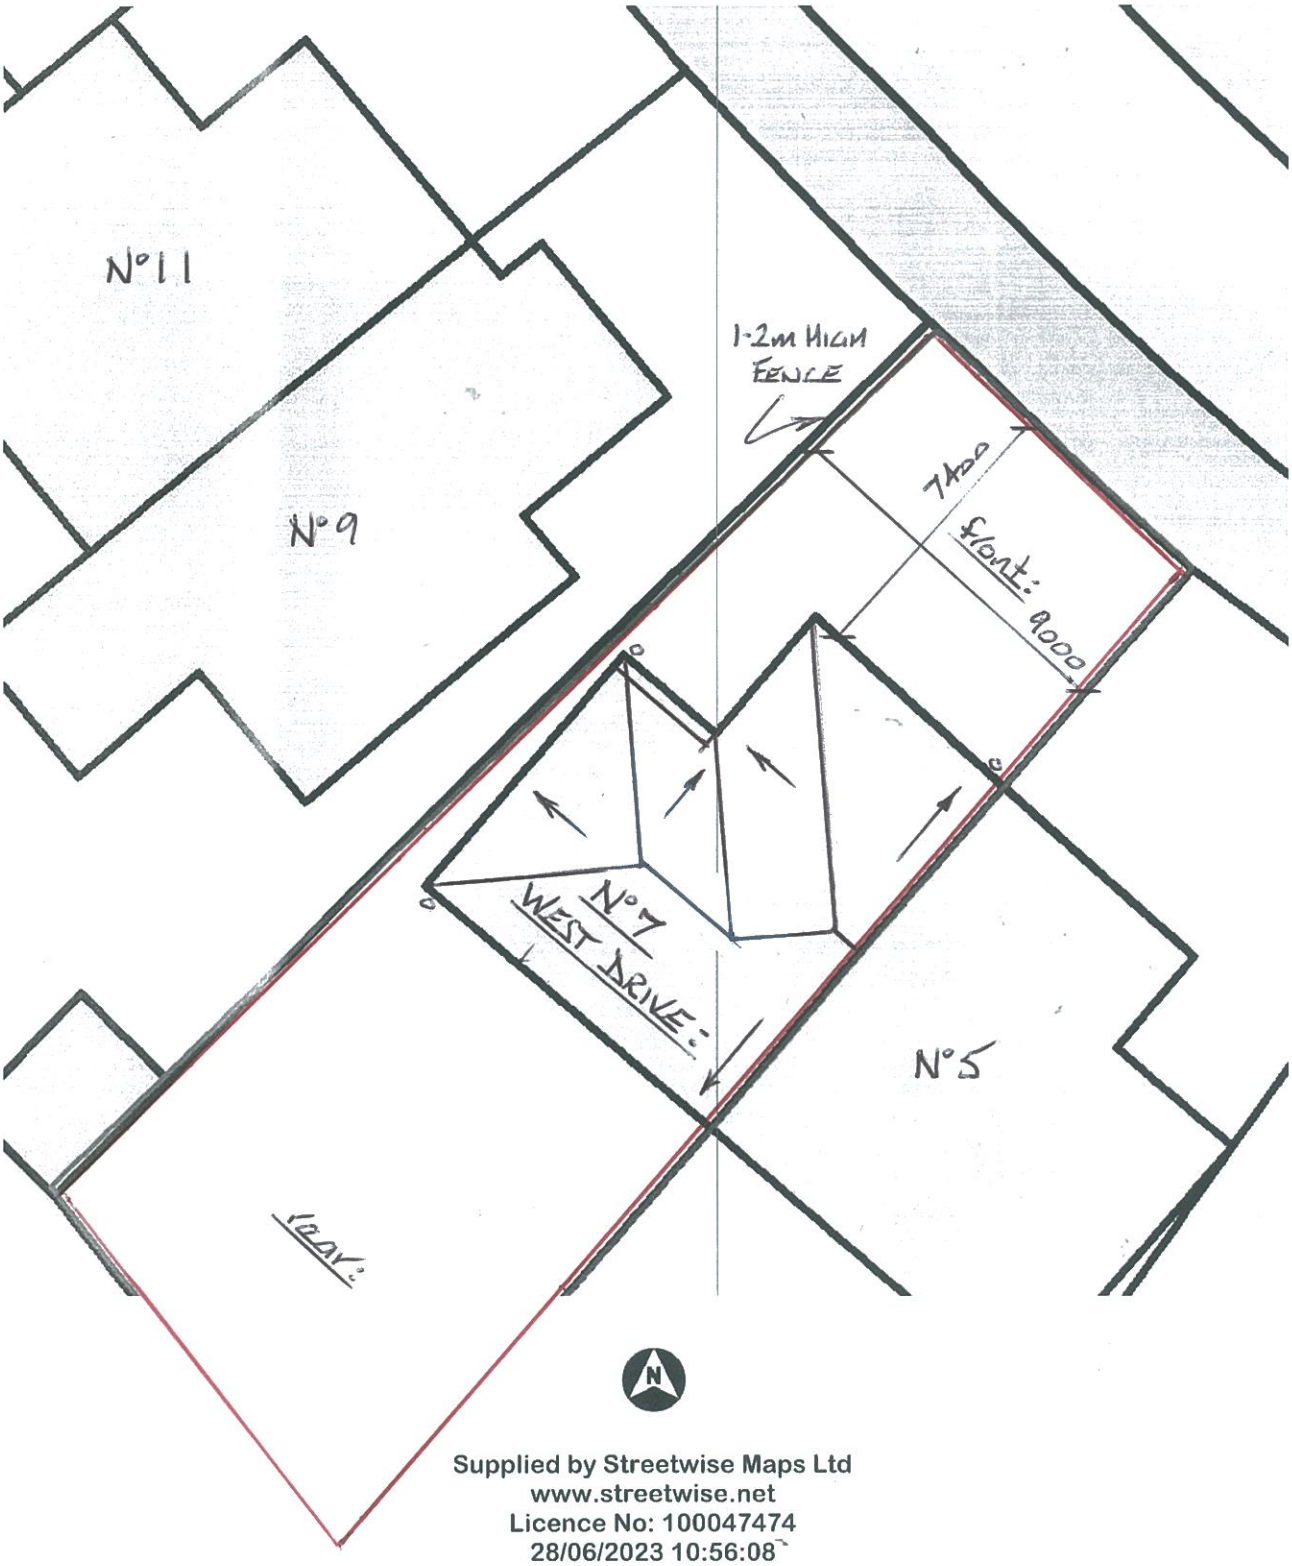


Supplied by Streetwise Maps Ltd
www.streetwise.net
Licence No: 100047474
28/06/2023 10:56:08

EXISTING SITE PLAN: (ROOF PLAN) 7 WEST DRIVE CLEADON SR6 7SJ