
Street

Map data

BLOCK/SITE PLAN
AREA 36m x 36m
SCALE 1:200 on A4
CENTRE COORDINATES: 437402, 561853

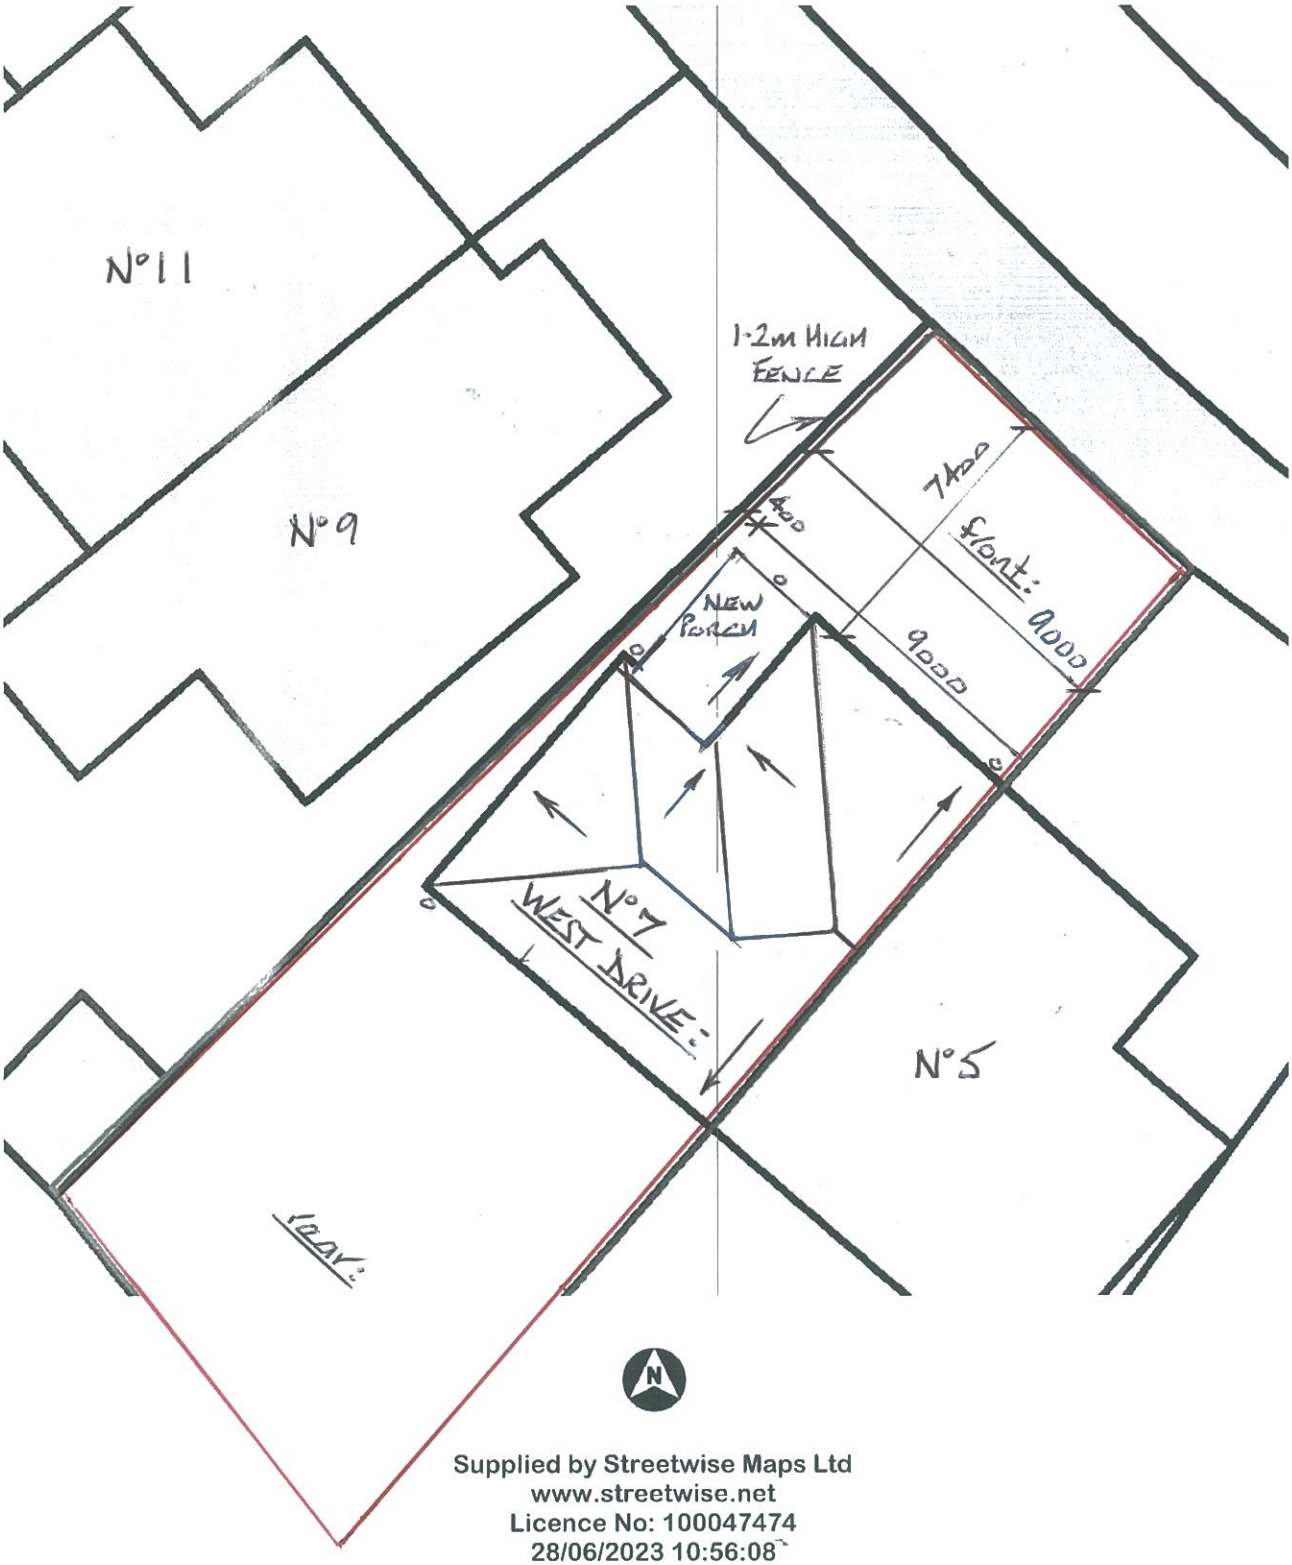

Supplied by Streetwise Maps Ltd
www.streetwise.net
Licence No: 100047474
28/06/2023 10:56:08

PROPOSED SITE PLAN: (ROOF PLAN) 7 WEST DRIVE CLEADON SR6 7SJ