
Demolition of red square

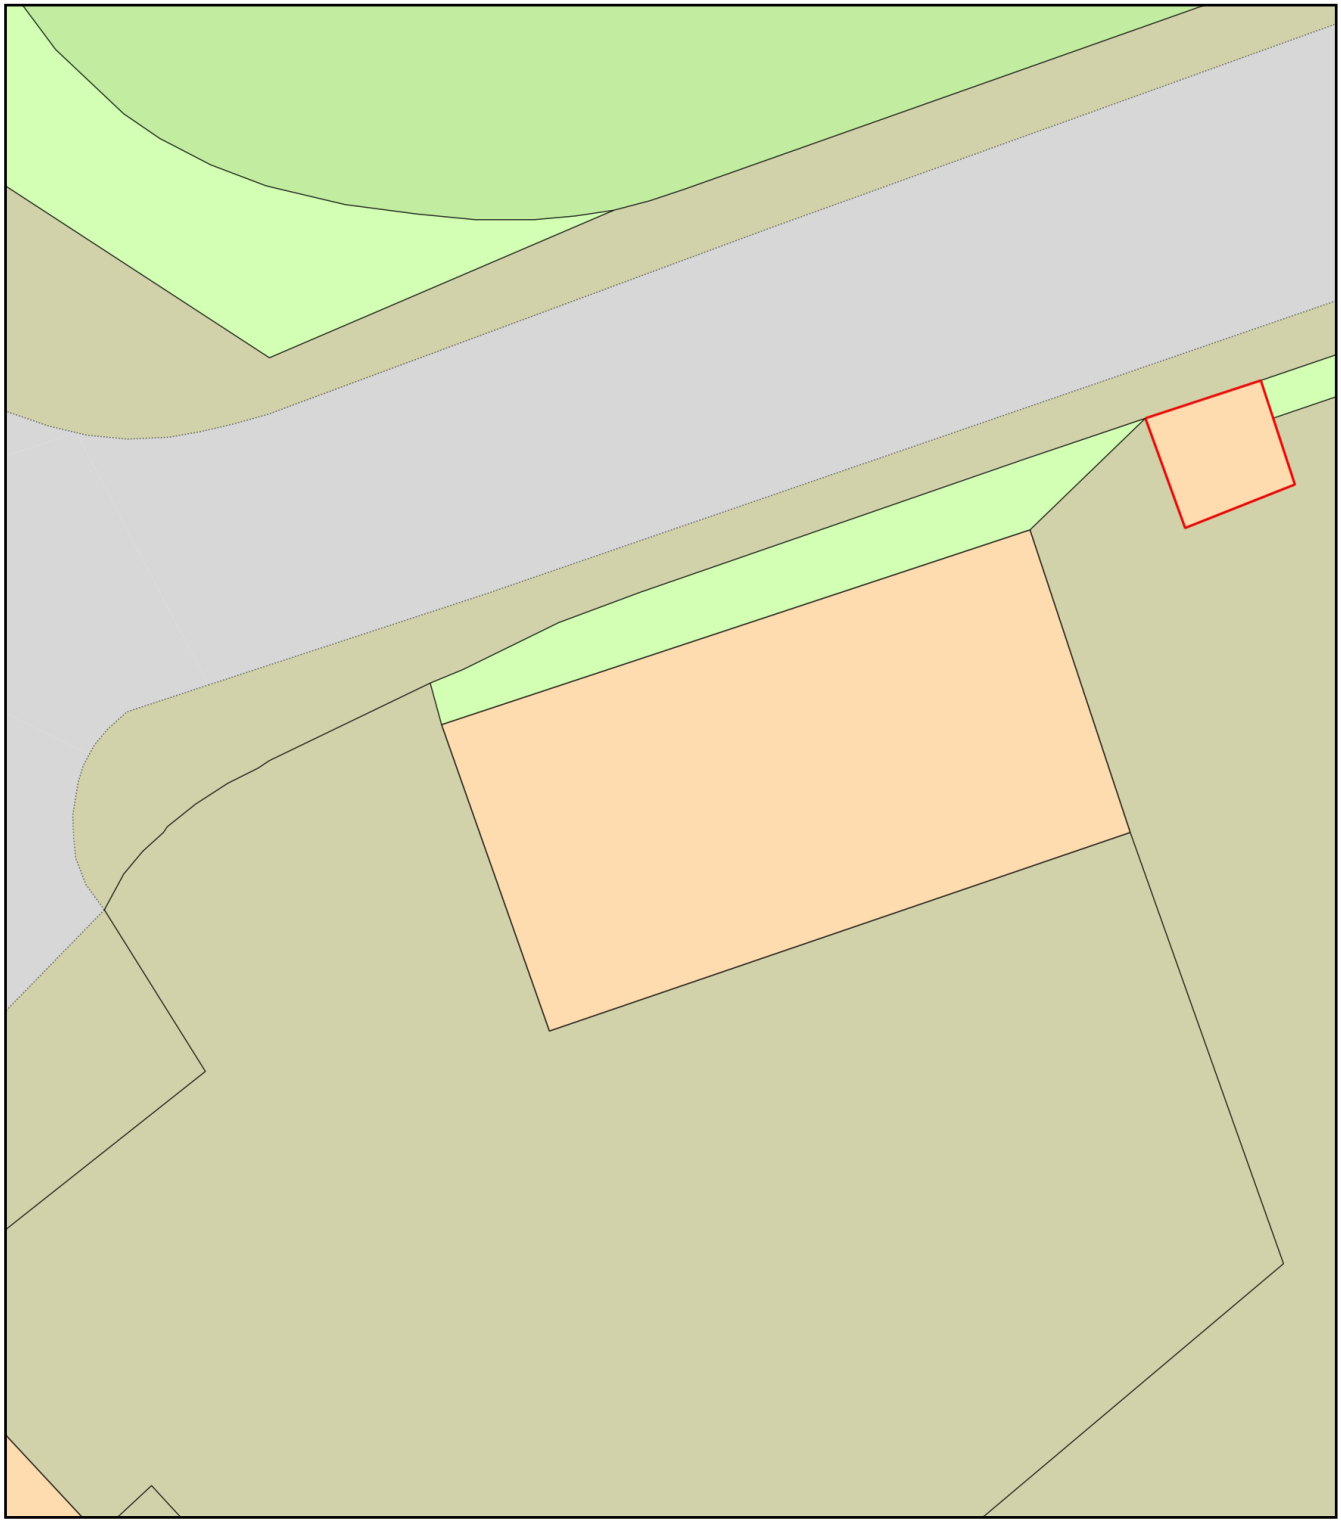

0 10

Metres

N

ReQuestaPlan

Plan Produced for: Station Garage

Date Produced: 05 Jul 2023

Plan Reference Number: TQRQM23186105339886

Scale: 1:200 @ A4

© Crown copyright and database rights 2023 OS 100042766