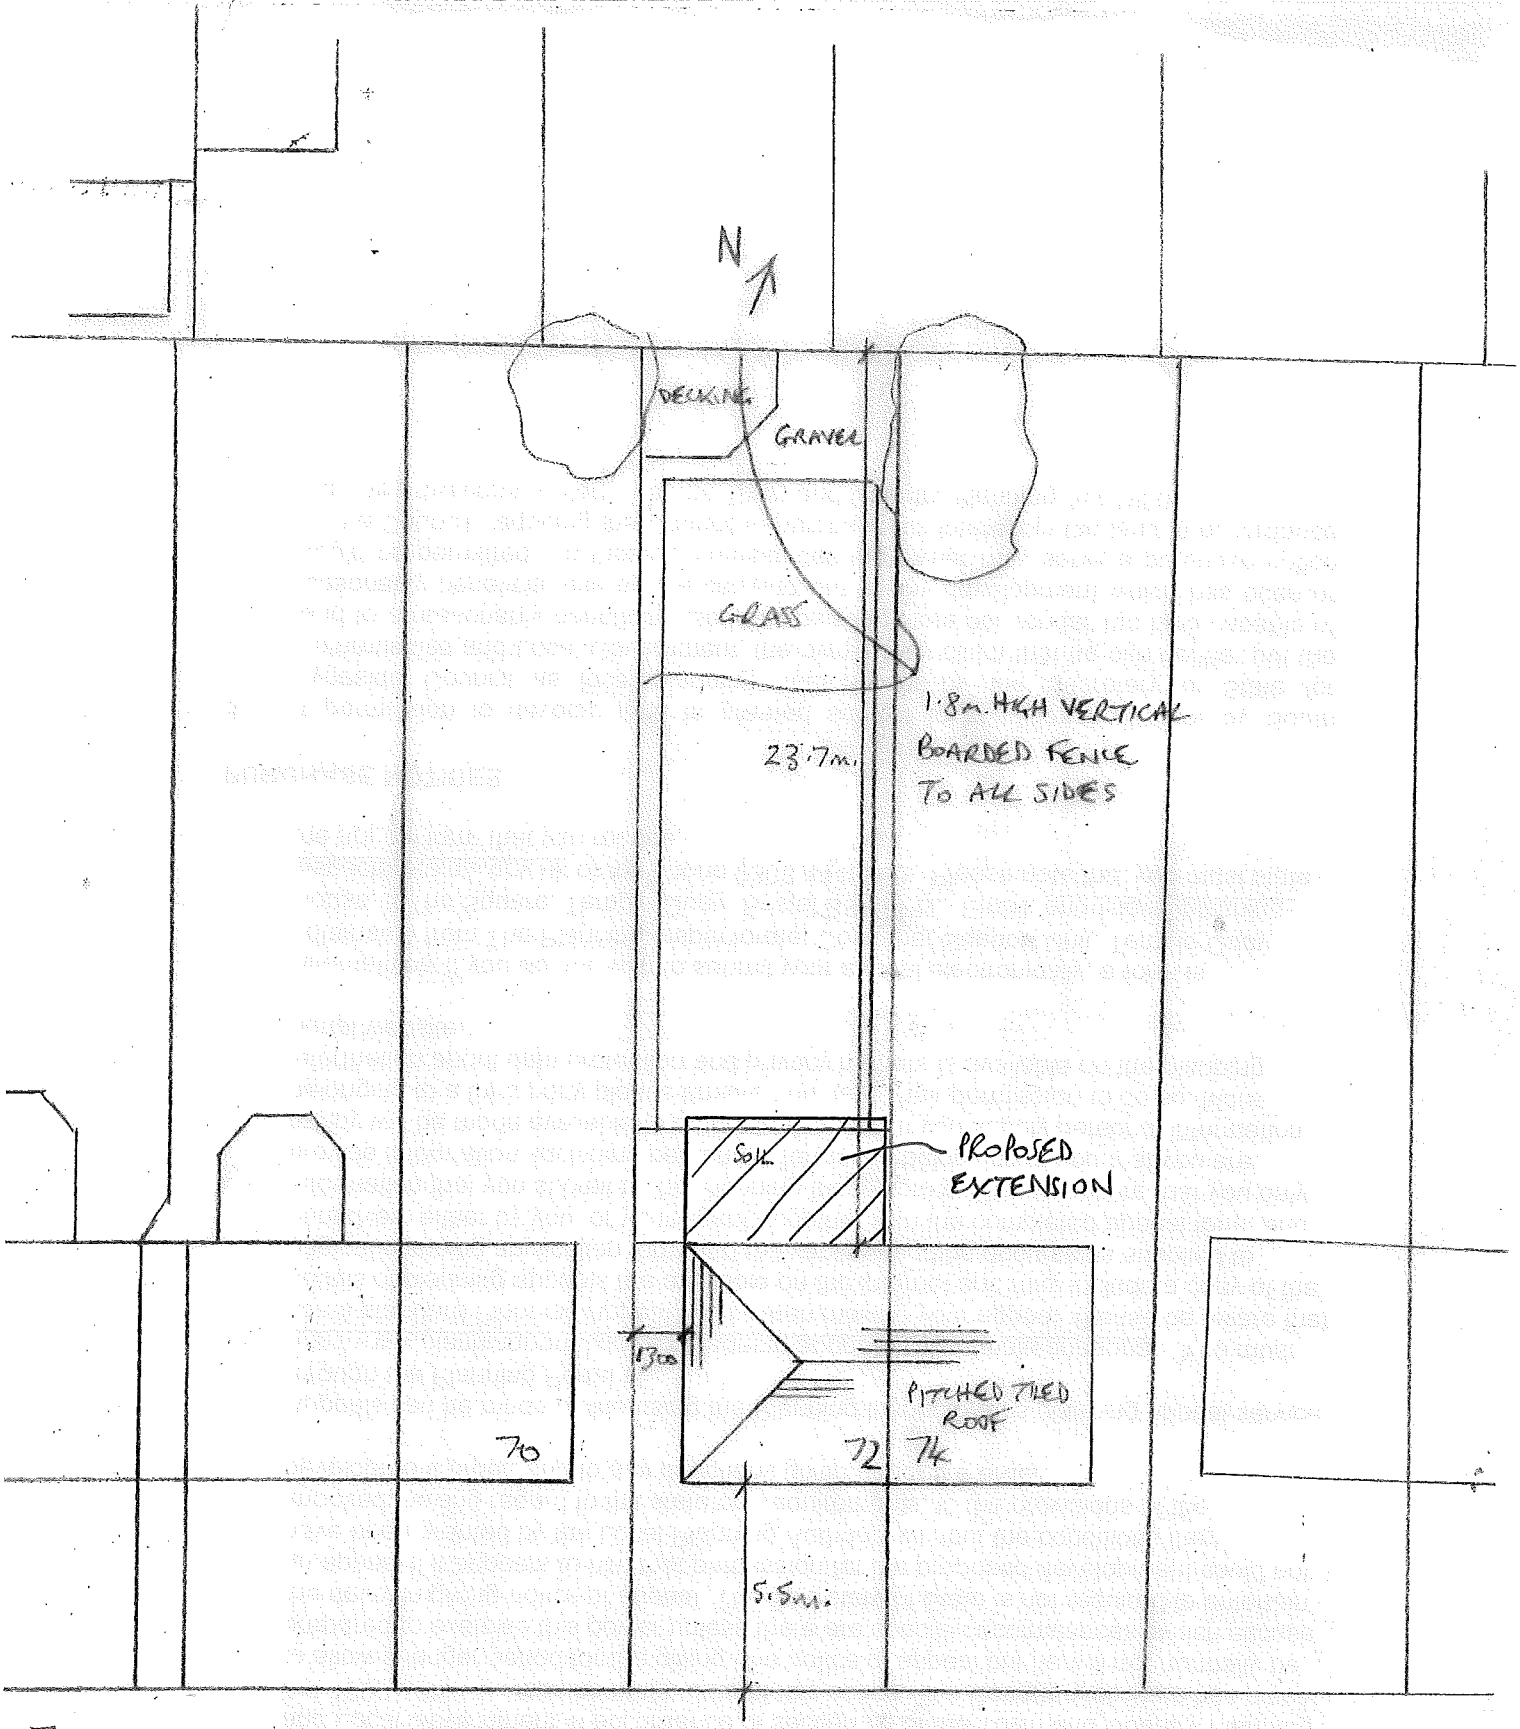


72 VICTORIA ROAD EAST, HEBBURN
1:200 SITE/ROOF PLAN -
EXISTING

VICTORIA ROAD EAST