
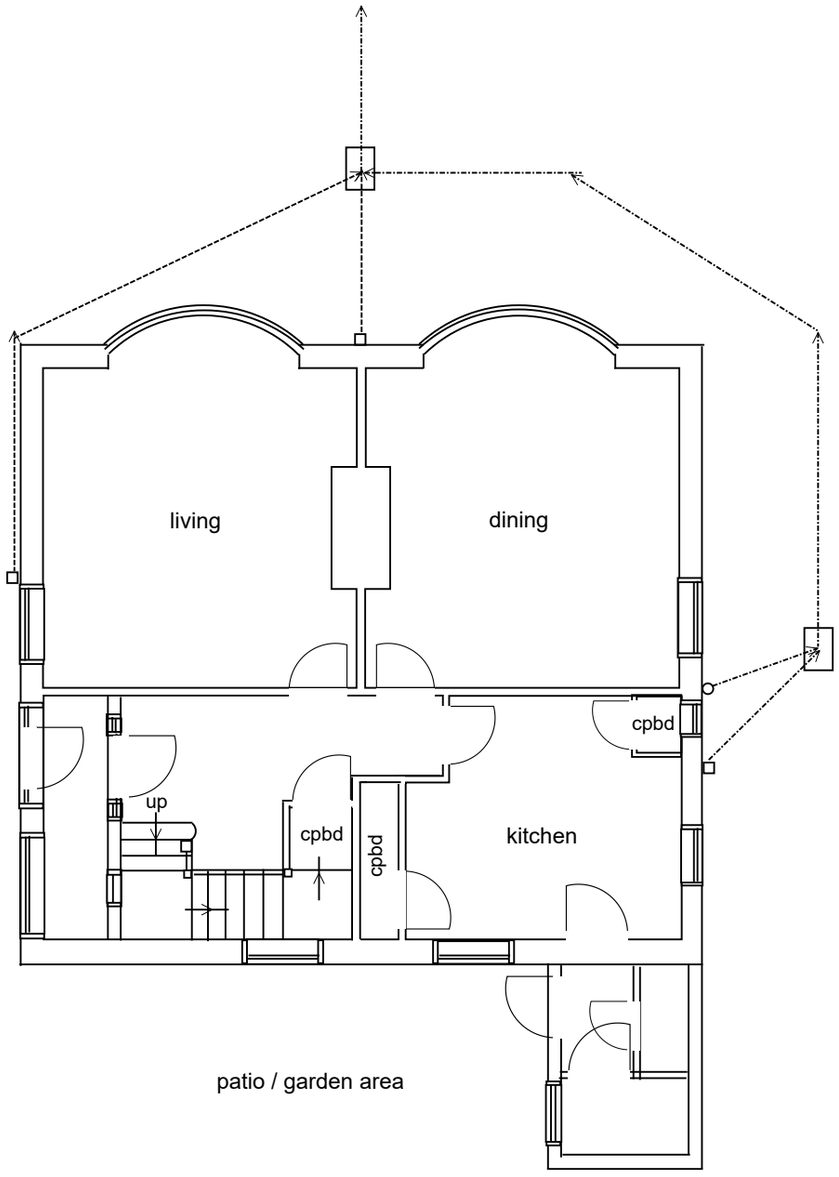


EXISTING GROUND FLOOR LAYOUT

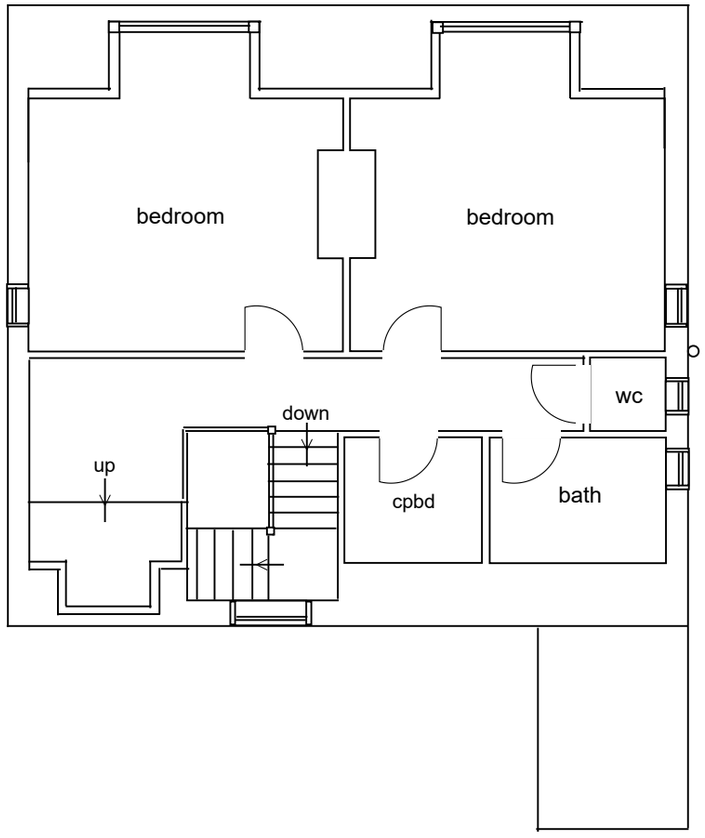

EXISTING FIRST FLOOR LAYOUT

PROPOSAL	CLIENTS	SCALE
PROPOSED TWO STOREY SIDE EXTENSION AND GROUND FLOOR REAR EXTENSION	MR & MRS MAWS	1:100 AT A3 DRWGS 1-4 1:200 AT A3 DRWGS 5 & 6
ADDRESS	**DRAWING REF**	**DRAWN BY**
32 CLEASIDE AVENUE, SOUTH SHIELDS	2022/MAY/02 DRWGS 1-6	KATHRYN FINNON TEL. 07903976812 email - katiemfinnon@hotmail.com

DRWG 1

SCALE 1:100