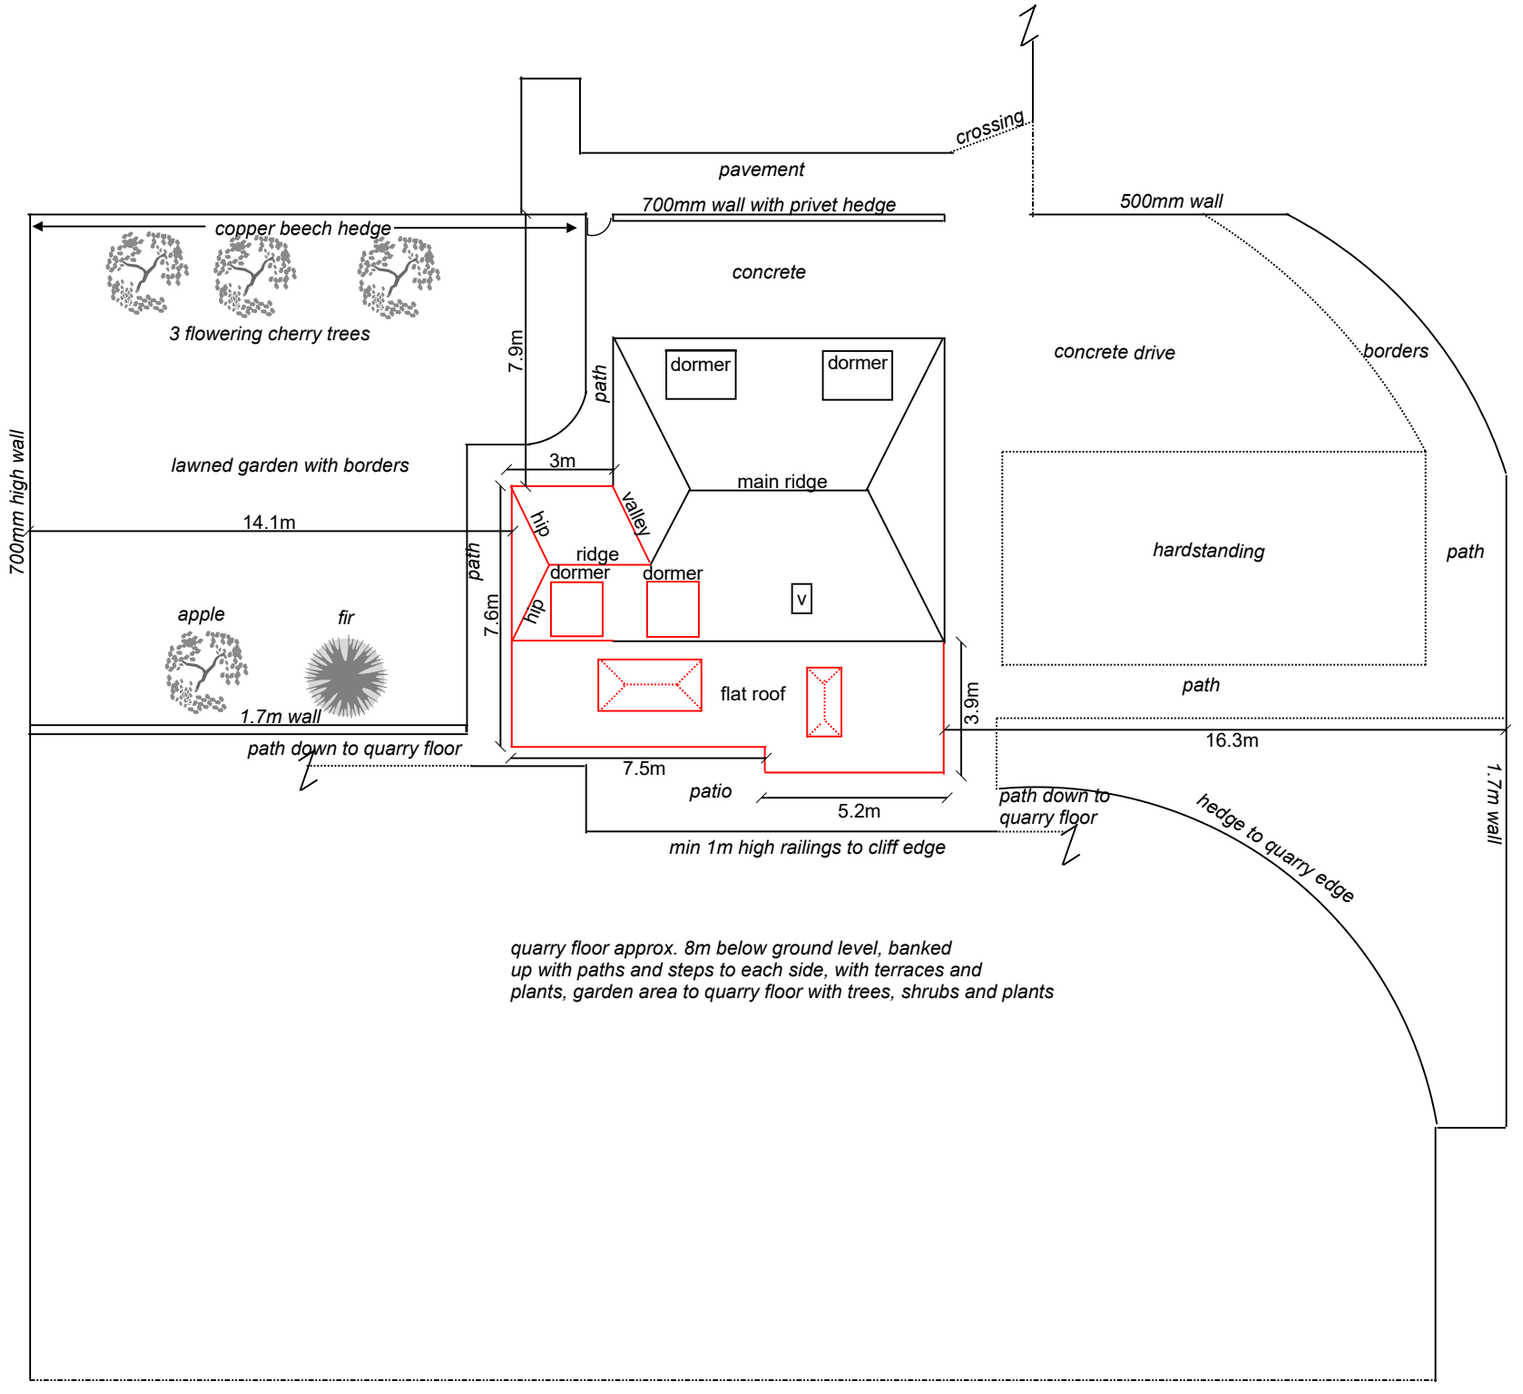


PROPOSED SITE LAYOUT

32 Cleaside Avenue, South Shields ref 2022/MAY/02 DRWG 6b

SCALE 1:200