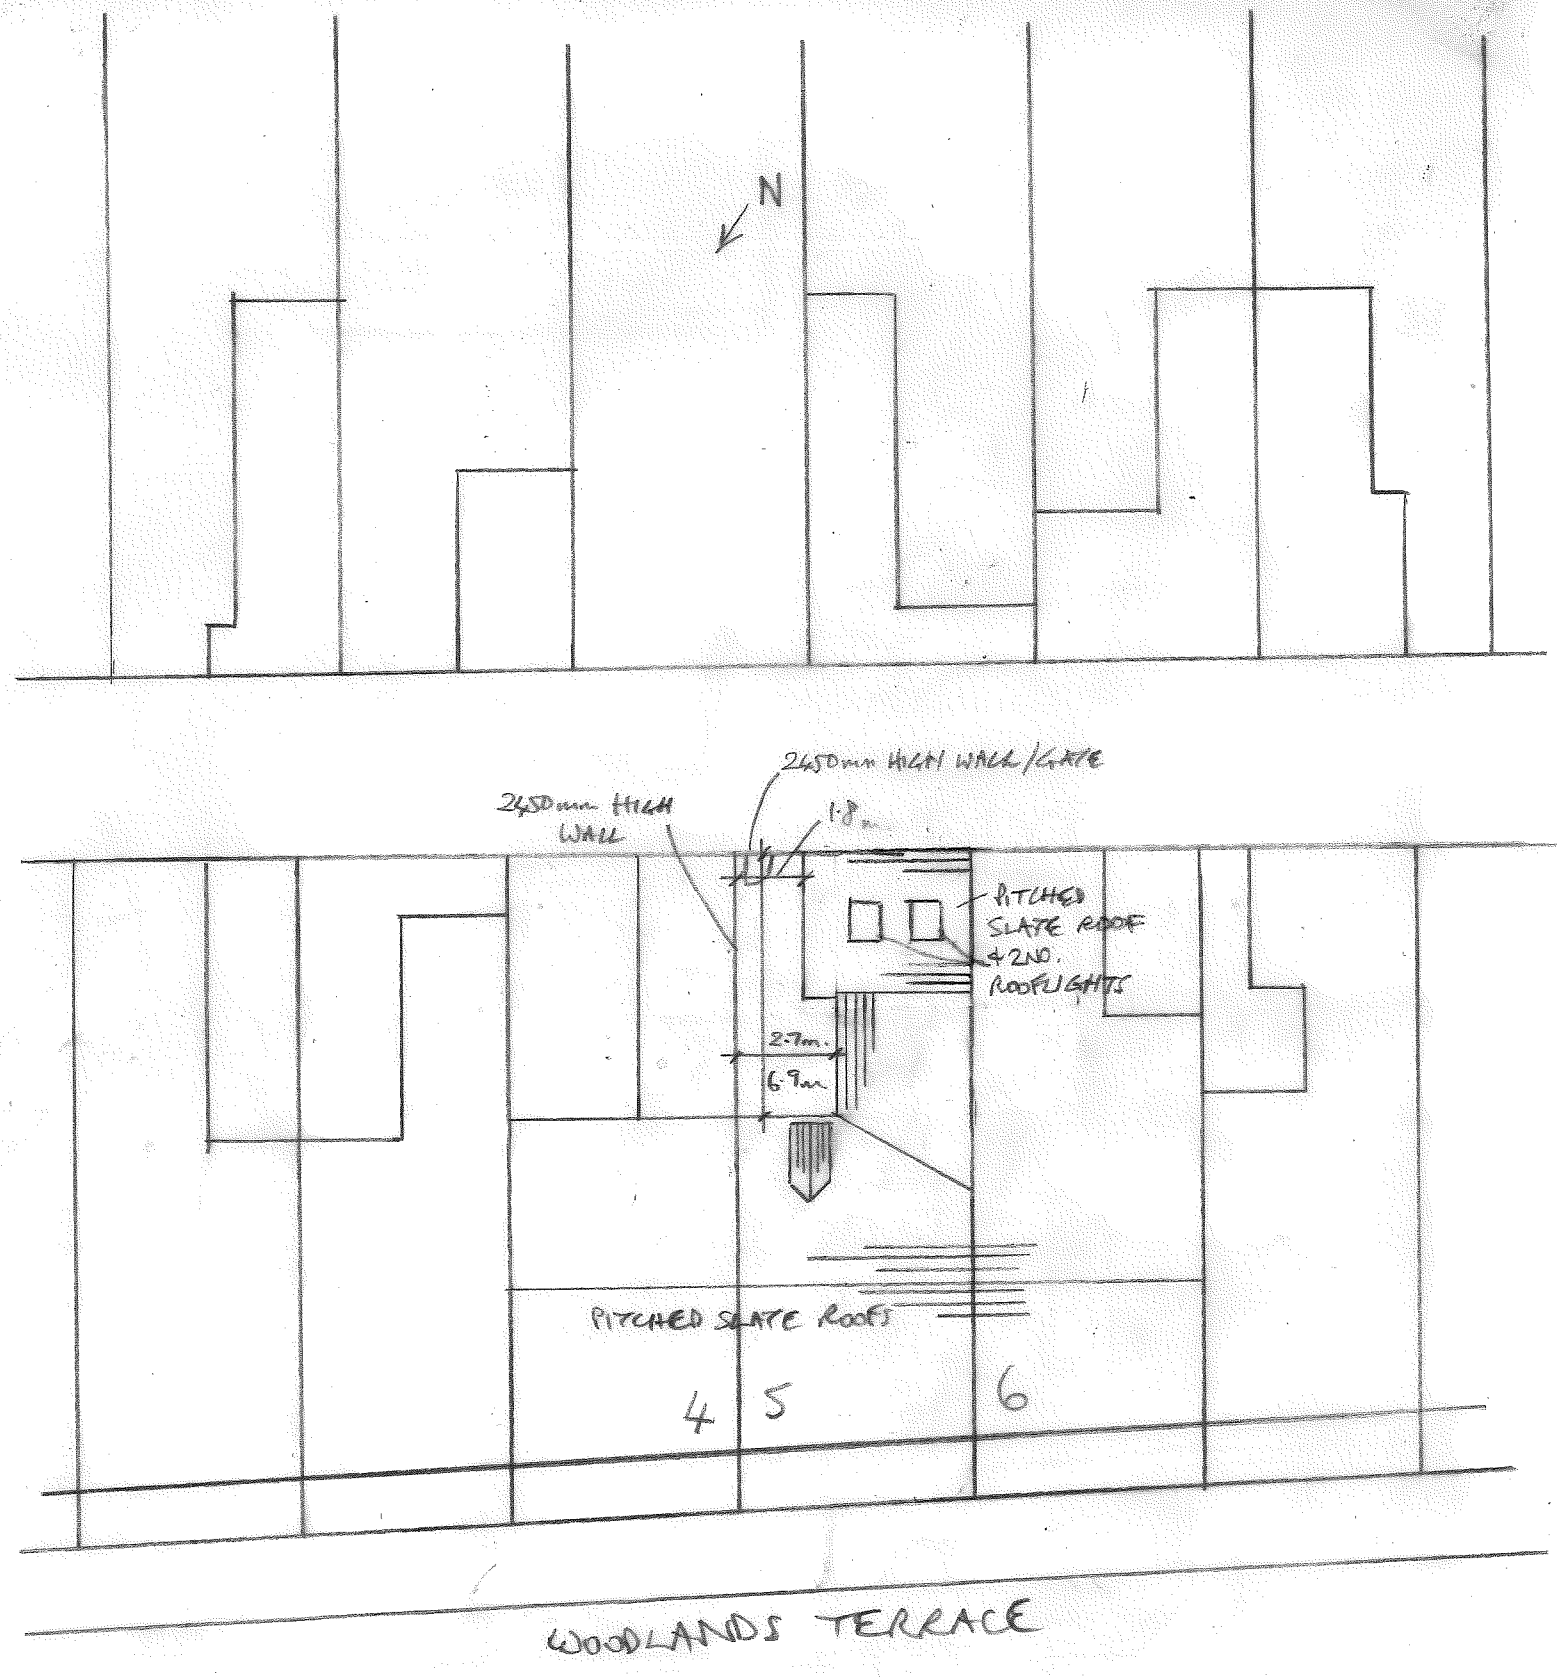


5 WOODLANDS TCE, S. SHIELDS

1: 200 SITE/ROOF PLAN

PROPOSED