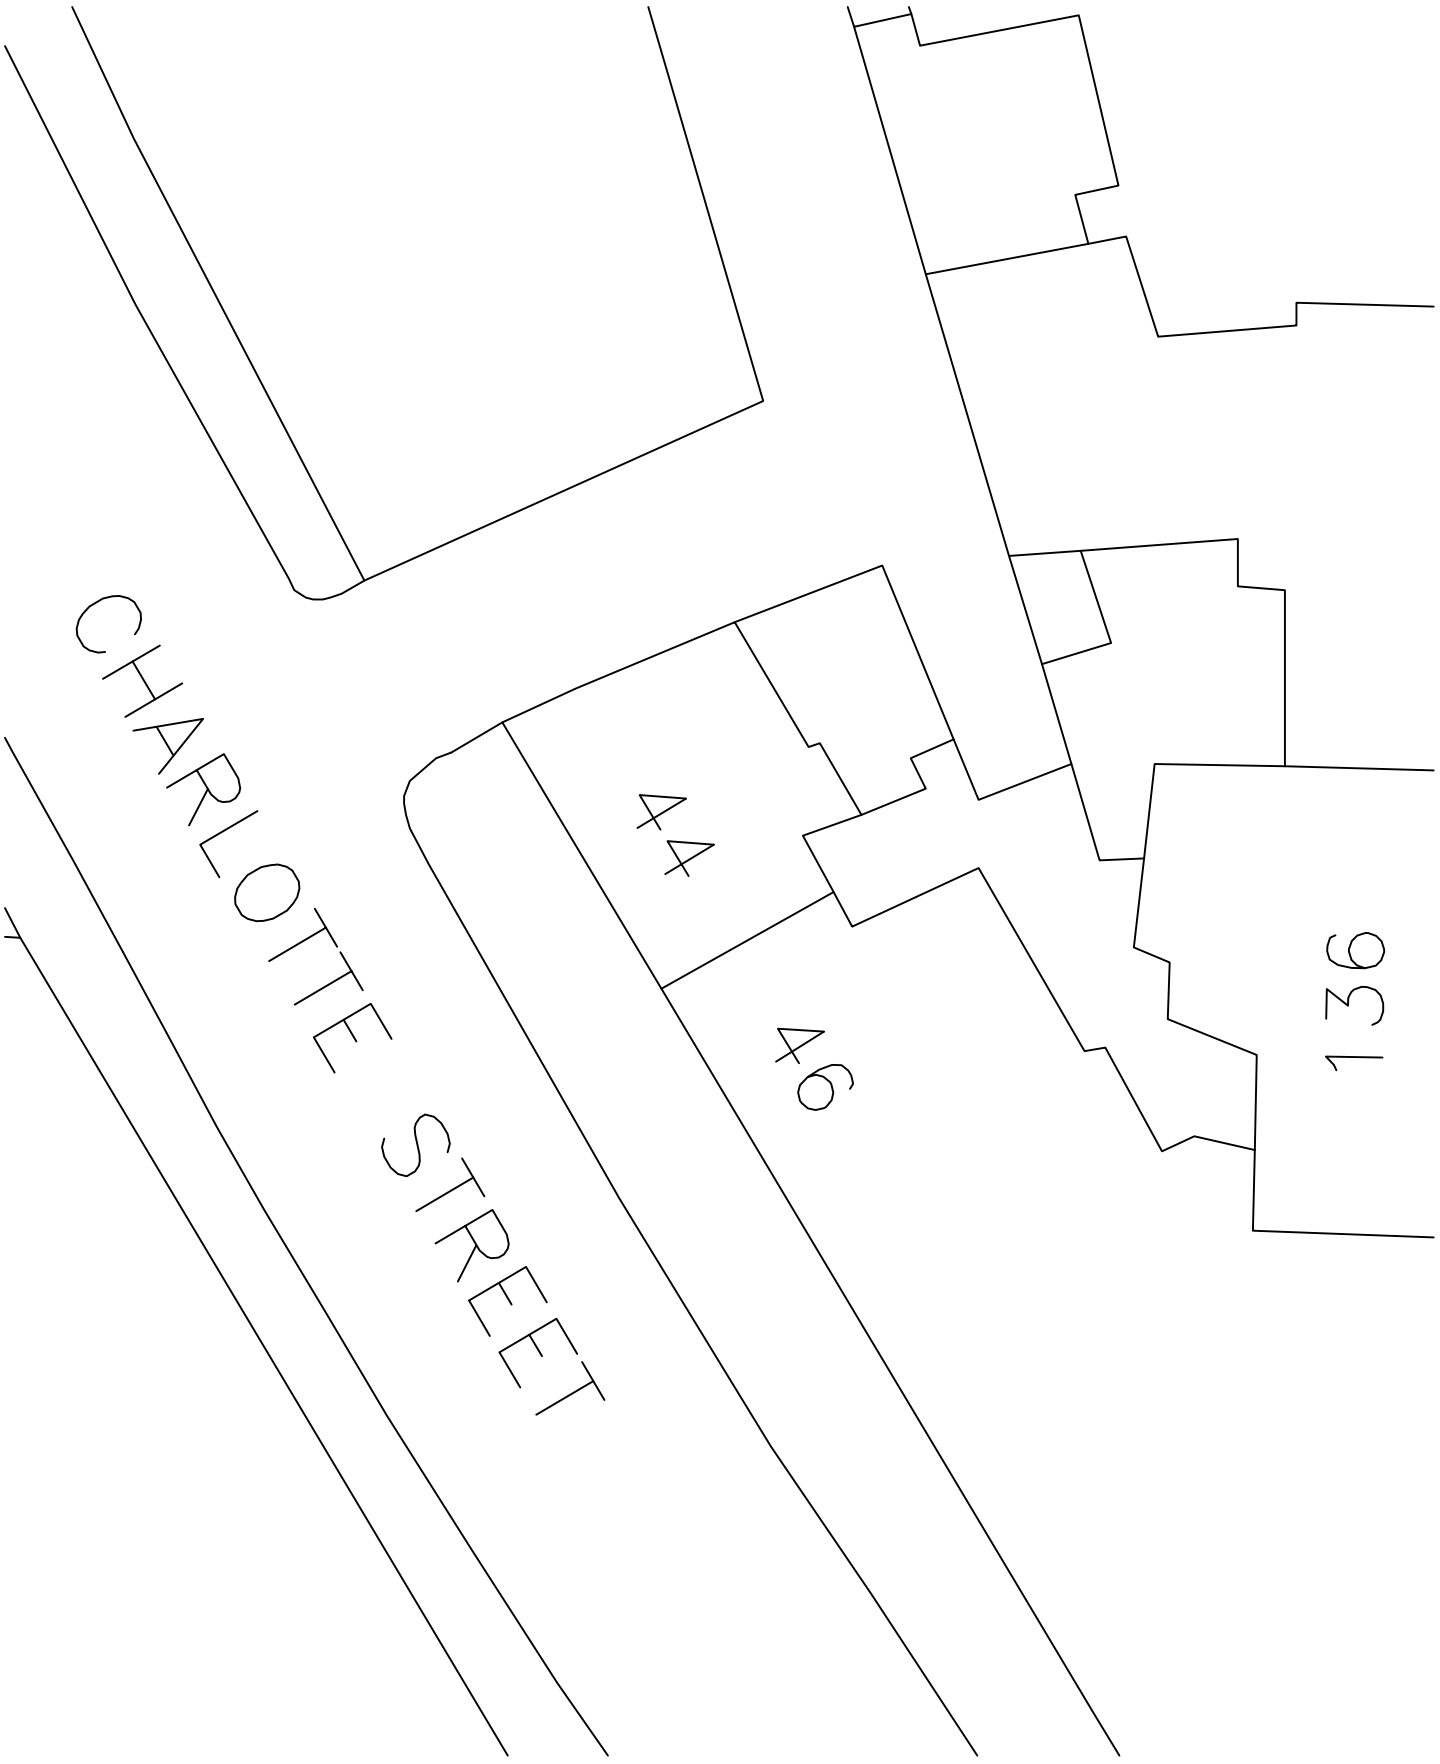


NORTH

SITE PLAN 44 Charlotte Street, South Shields NE33 1PX	SCALE @ A4 1:200