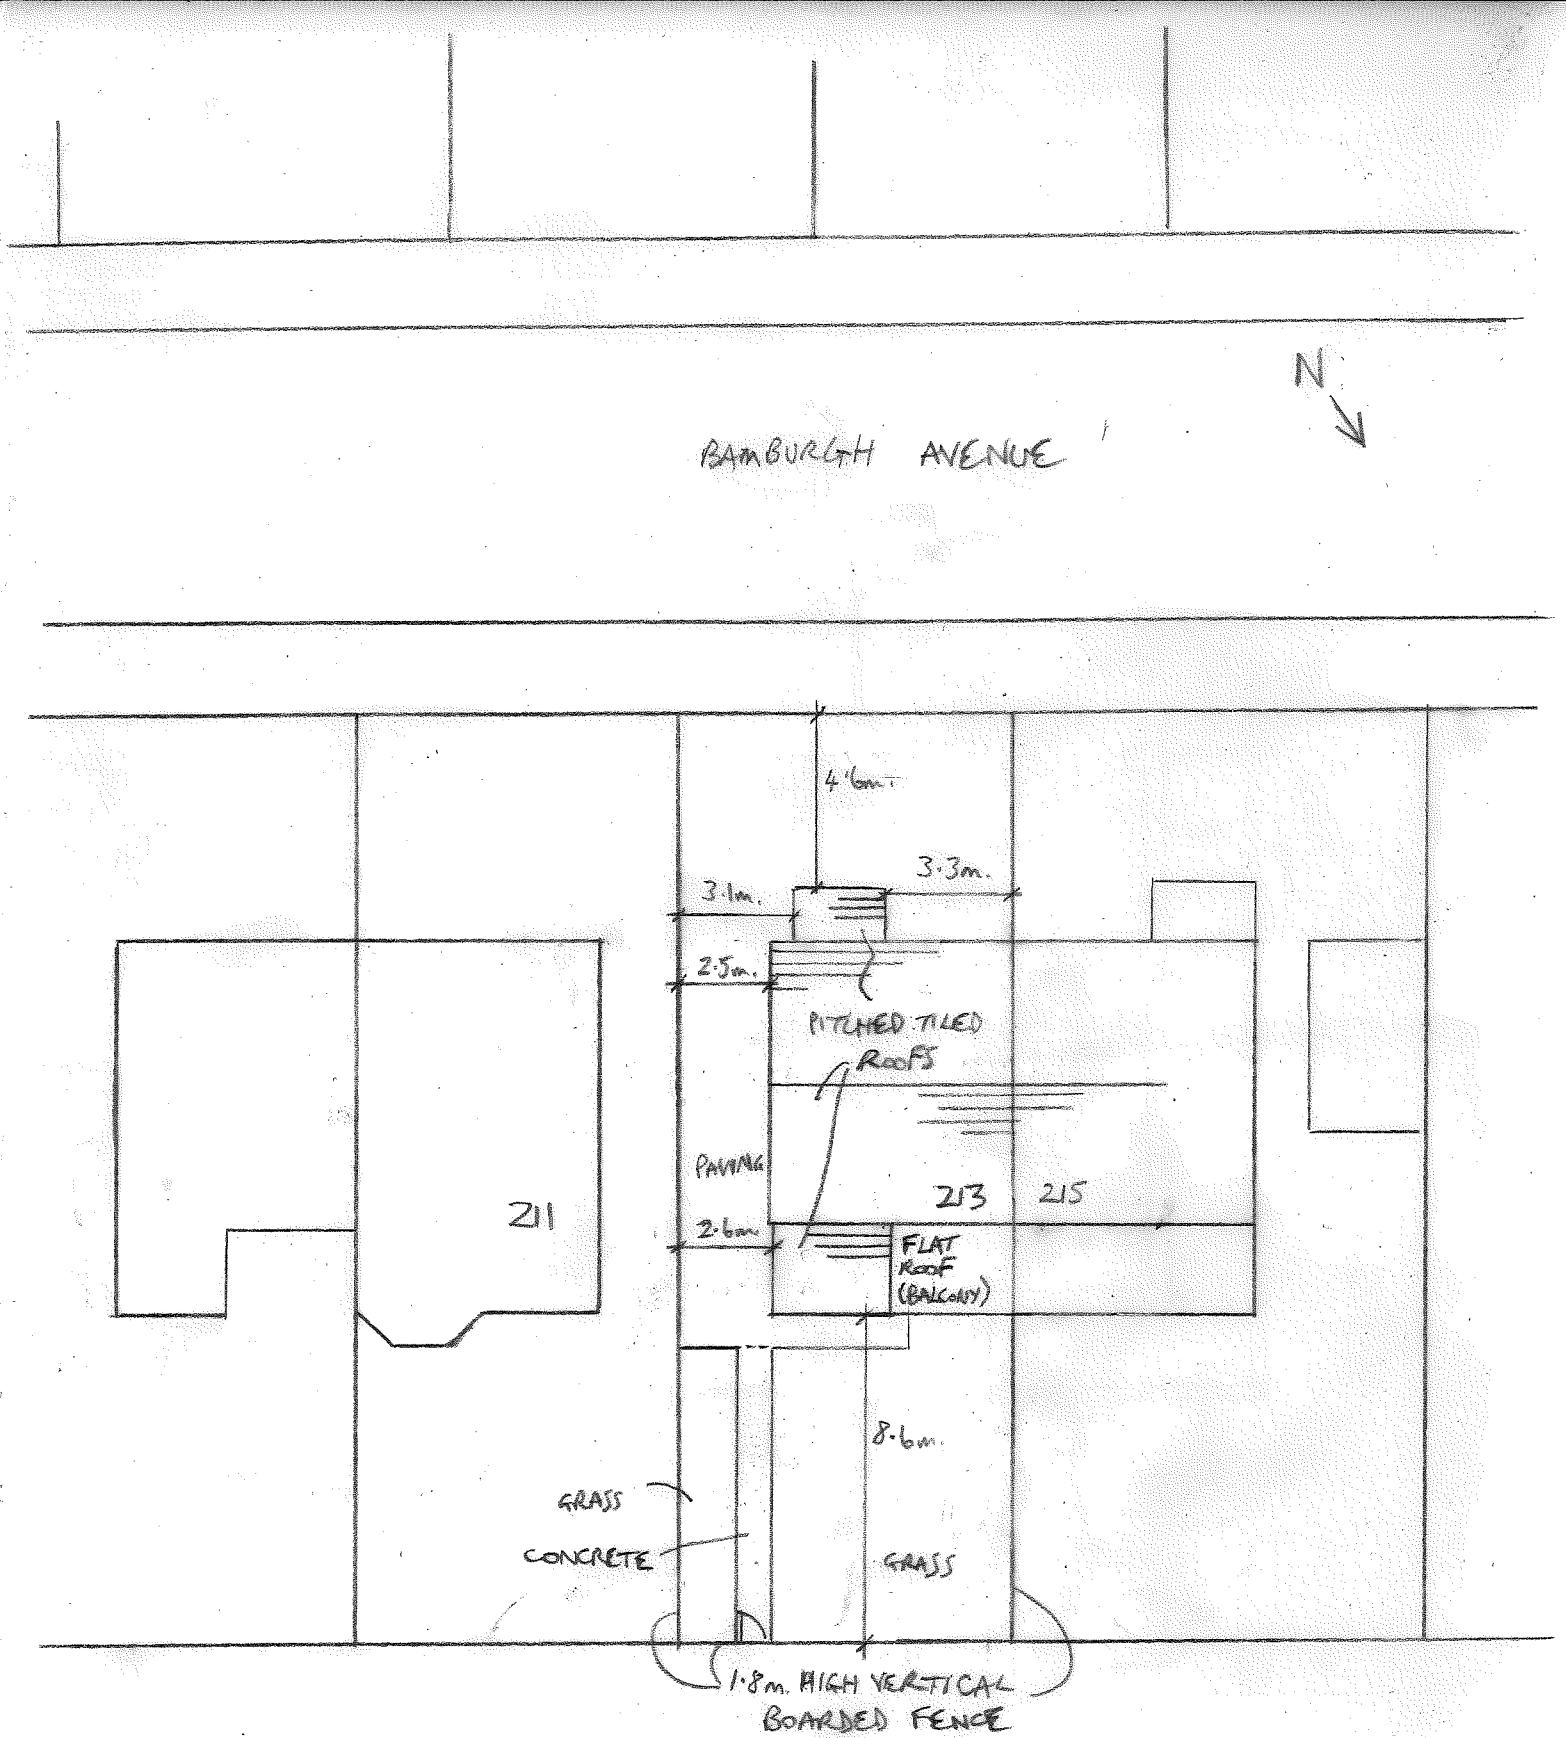


213 BAMBURGH AVE., S. SHIELDS
1:200 SITE/ROOF PLAN -
PROPOSED