
All dimensions to be checked on site.
Do not scale from this drawing, work to figured dimensions only.
Any omissions or discrepancies shall be reported to the Architect.



PROPOSED SOUTH EAST (FRONT) ELEVATION



PROPOSED NORTH WEST (REAR) ELEVATION

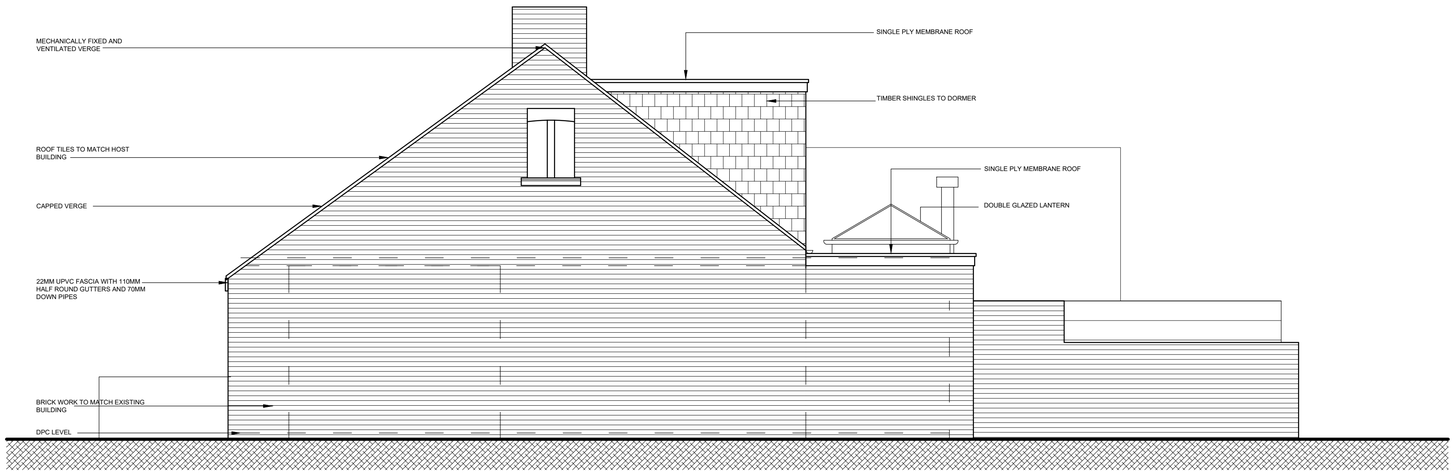

PROPOSED NORTH EAST (GABLE) ELEVATION

Project:
PROPOSED EXTENSION AND ALTERATION AT
28 WOOD TERRACE
JARROW
SOUTH TYNESIDE
NE32 5LU

Client:
KAITLYN

Drawing:
PLANNING DRAWINGS

PROPOSED ELEVATION OPTION 2

Scale:	Date:	Drawn:
1:50@A1	MAY 23	

Proj. No.:	Dwg. No.:	Rev No:
23-10	05	