
0 0.5 1 2m




1 08.A1 PR_FRONT ELEVATION
1 : 50



2 08.A1 PR_REAR ELEVATION
1 : 50

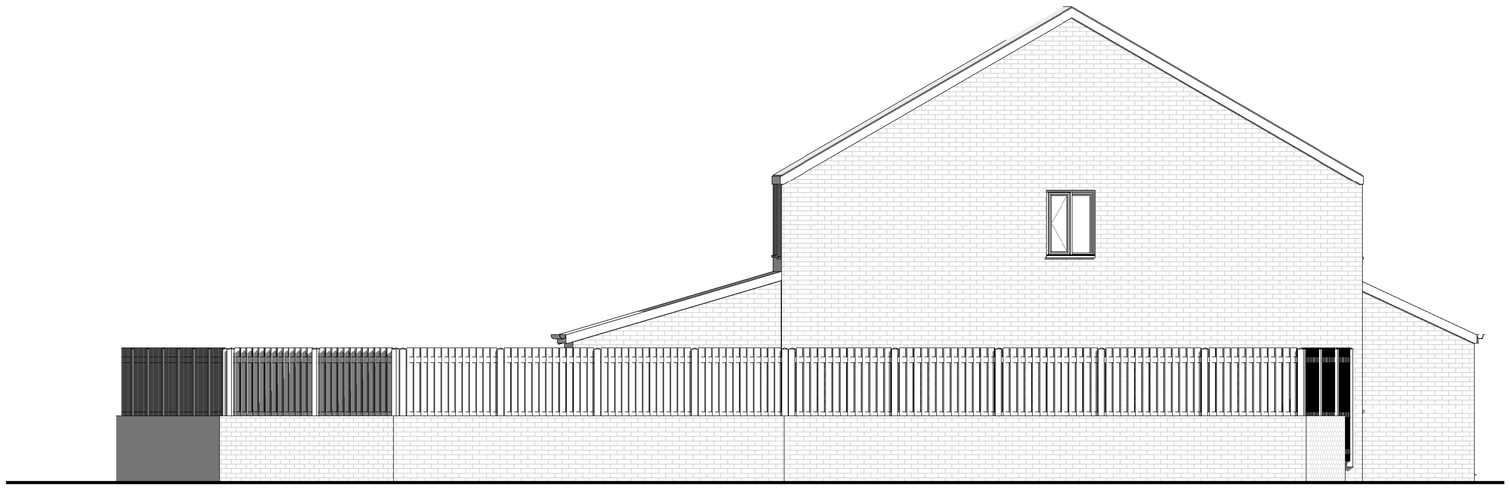

3 08.A1 PR_SIDE ELEVATION 02
1 : 50

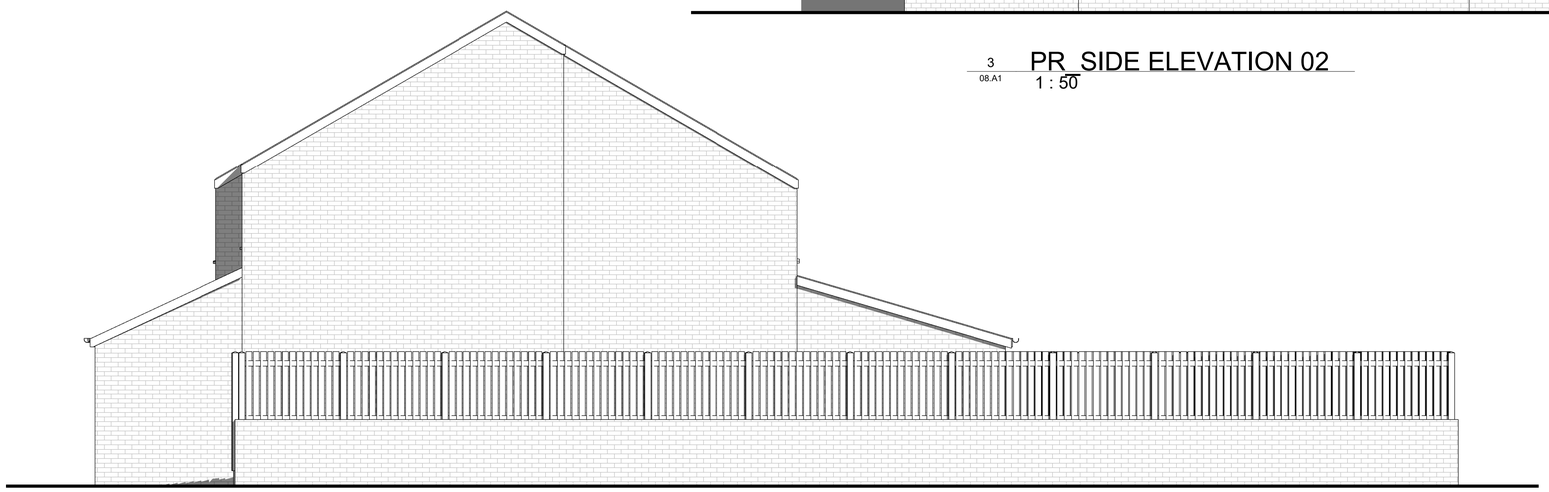

4 08.A1 PR_SIDE ELEVATION 03
1 : 50

Notes

Previous Revisions

No.	Description	Date	By
1	FIRST ISSUE	29.06.23	

SQUARE BOX ARCHITECTURE

square-box-architecture.co.uk

Do not scale from this drawing. Use figured dimensions only, which are displayed in millimeters unless stated otherwise. The contractor is requested to check all dimensions before work is put in hand. Any discrepancies within the drawing should be reported prior to commencement of works.

Copyright of this drawing belongs solely to Square Box Architecture Ltd. This drawing must only be used for the purpose for which it is supplied and its contents must not be reproduced for any purpose without written permission.

Project	52 WINSLOW CLOSE
Client	IBRAHIM
Title	PROPOSED ELEVATIONS
Number	111 08.A1
Scale	1 : 50 at A1
Revision	1
Address	52 WINSLOW CLOSE, BOLDON COLLIERY, NE35
Status	PLANNING
Drawn	JD
Date	29.06.23