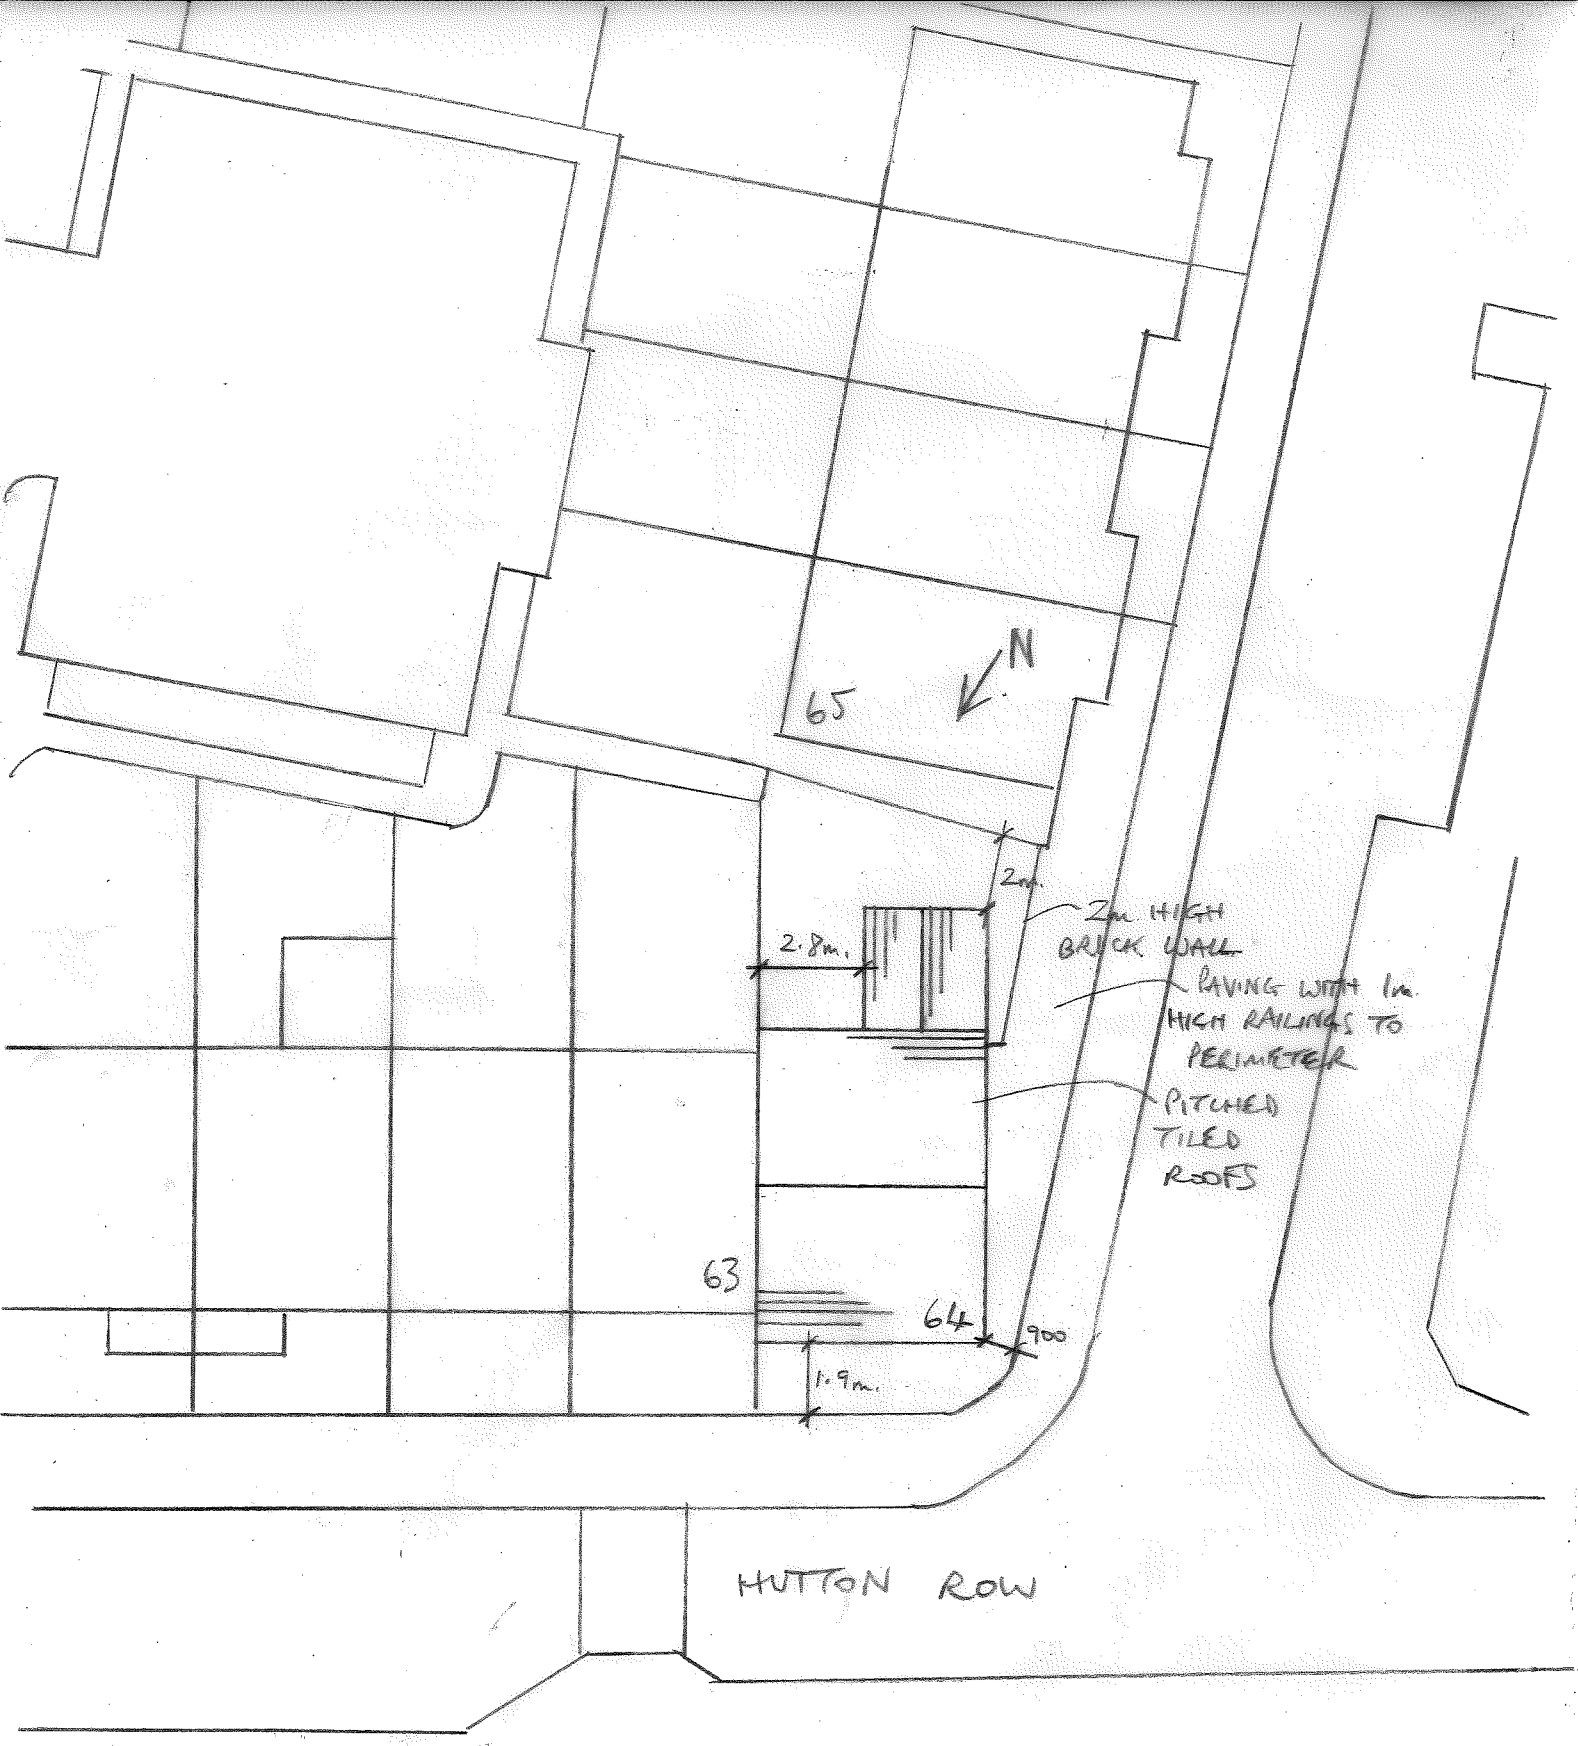


64 HUTTON ROW, S. SHIELDS
1:200 SITE/ROOF PLAN
EXISTING – INFORMATION ONLY _ NO CHANGE TO FOOTPRINT