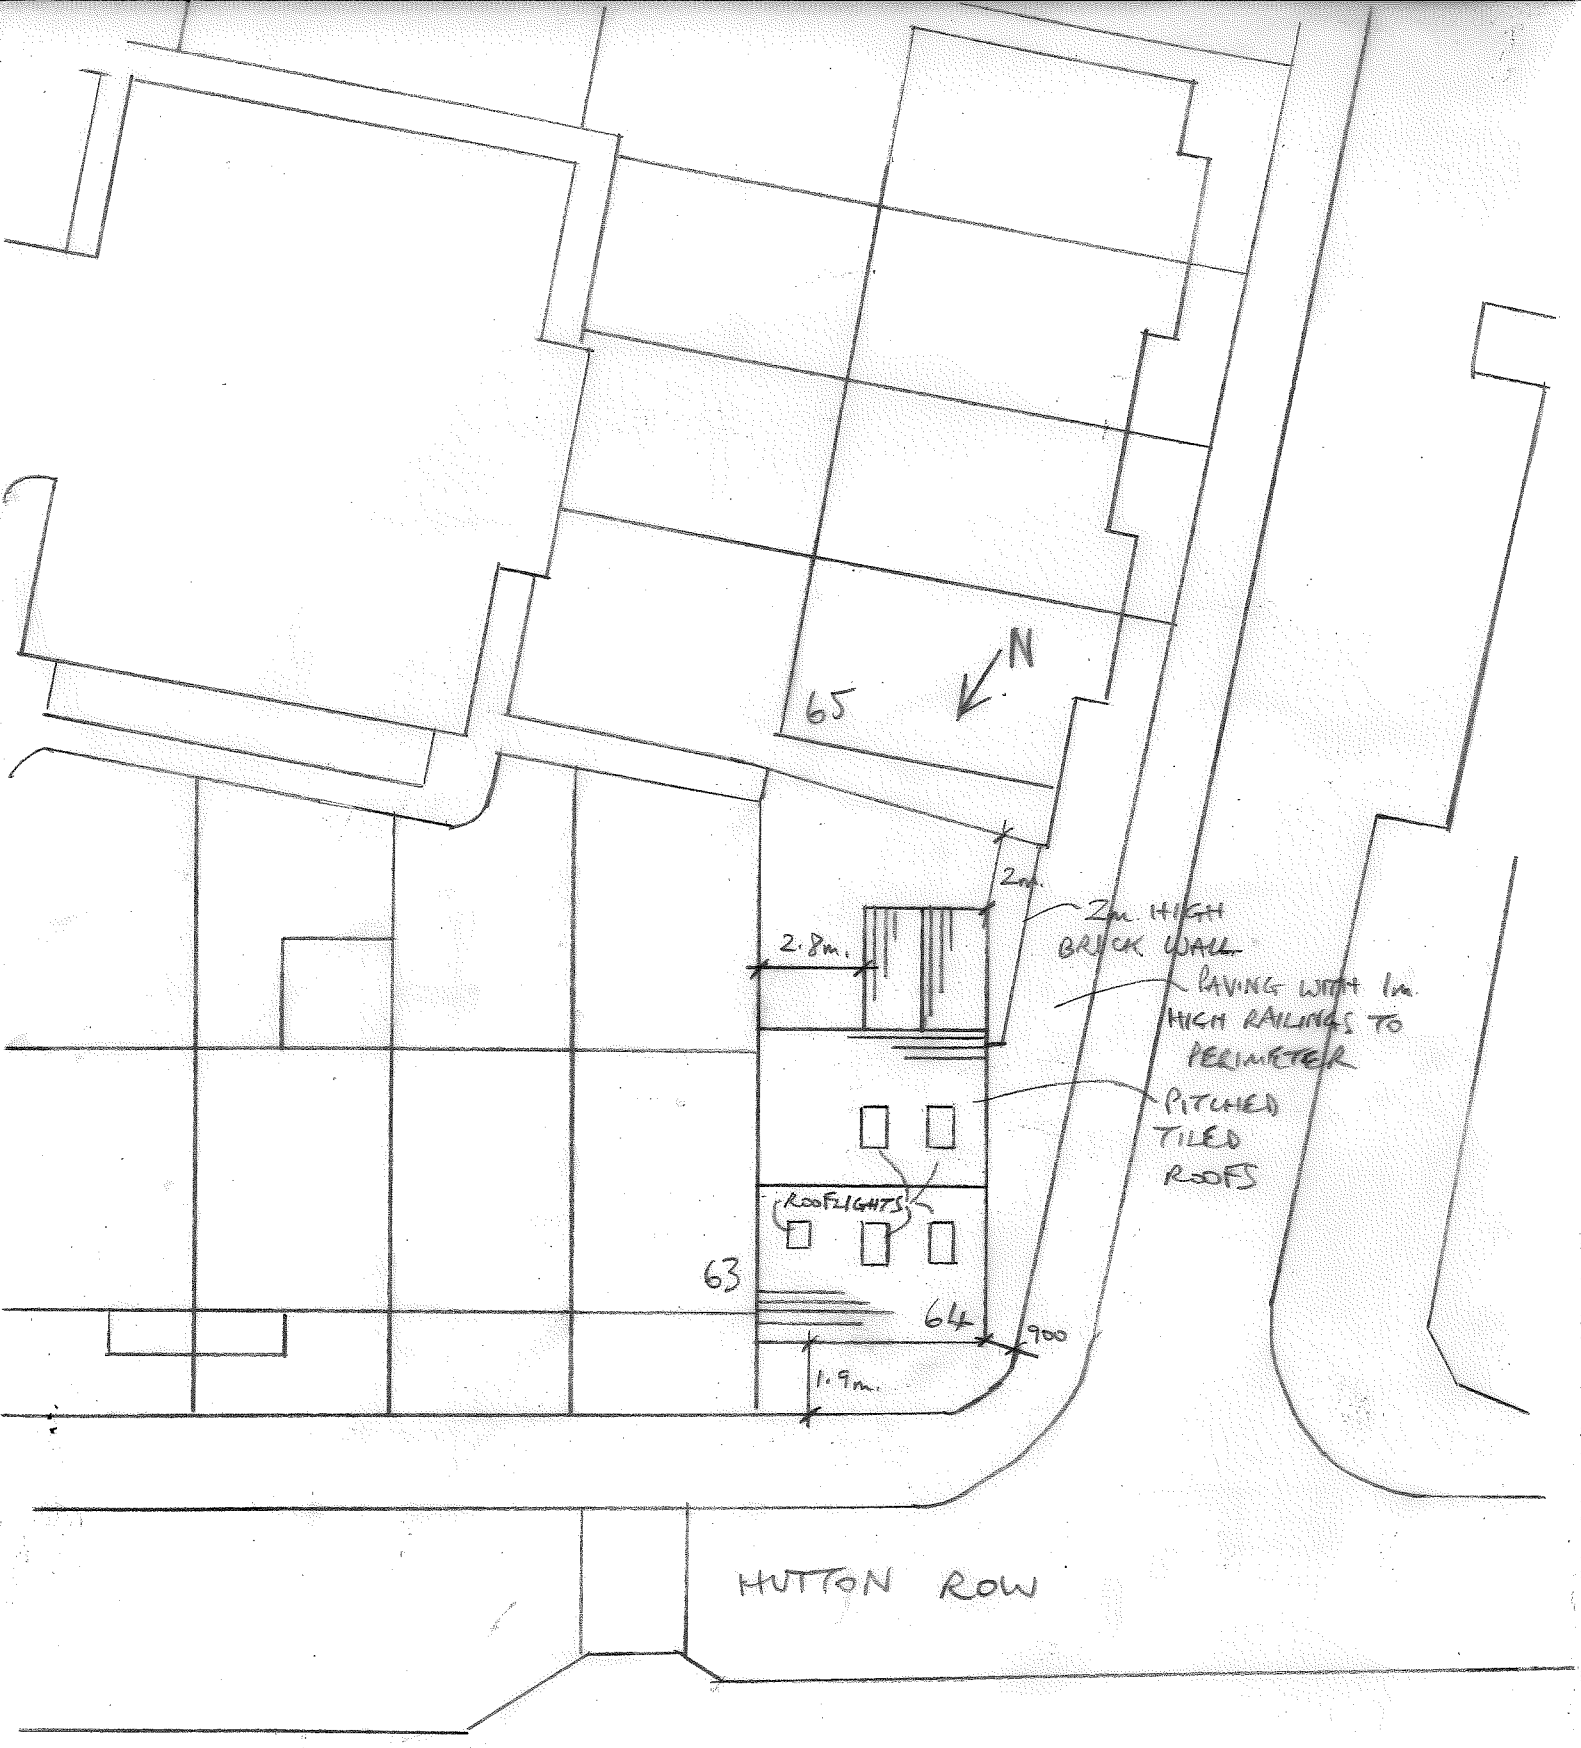


64 HUTTON ROW, S. SHIELDS

1:200 SITE / ROOF PLAN

PROPOSED – INFORMATION ONLY – NO CHANGE TO FOOTPRINT

JUST ADDITION OF ROOFLIGHTS