
South Tyneside Council
Economic Regeneration

David Cramond - Corporate Director
Gordon House, Gordon Street, South Shields, Tyne & Wear, NE33 4JP
Telephone: (0191) 427 1717 Fax: (0191) 455 7770

Project	Drawing Title
Shop Front refurb 10 Horley Hill Square	Location Plan

Project Code	Dwg.No.		
AD	02	Drawn By DC	Date 20/07/23
		Checked By XX	Date --/--/--
		Scale 1:1000	Size A4

Rev	Date	Desc.	Chkd

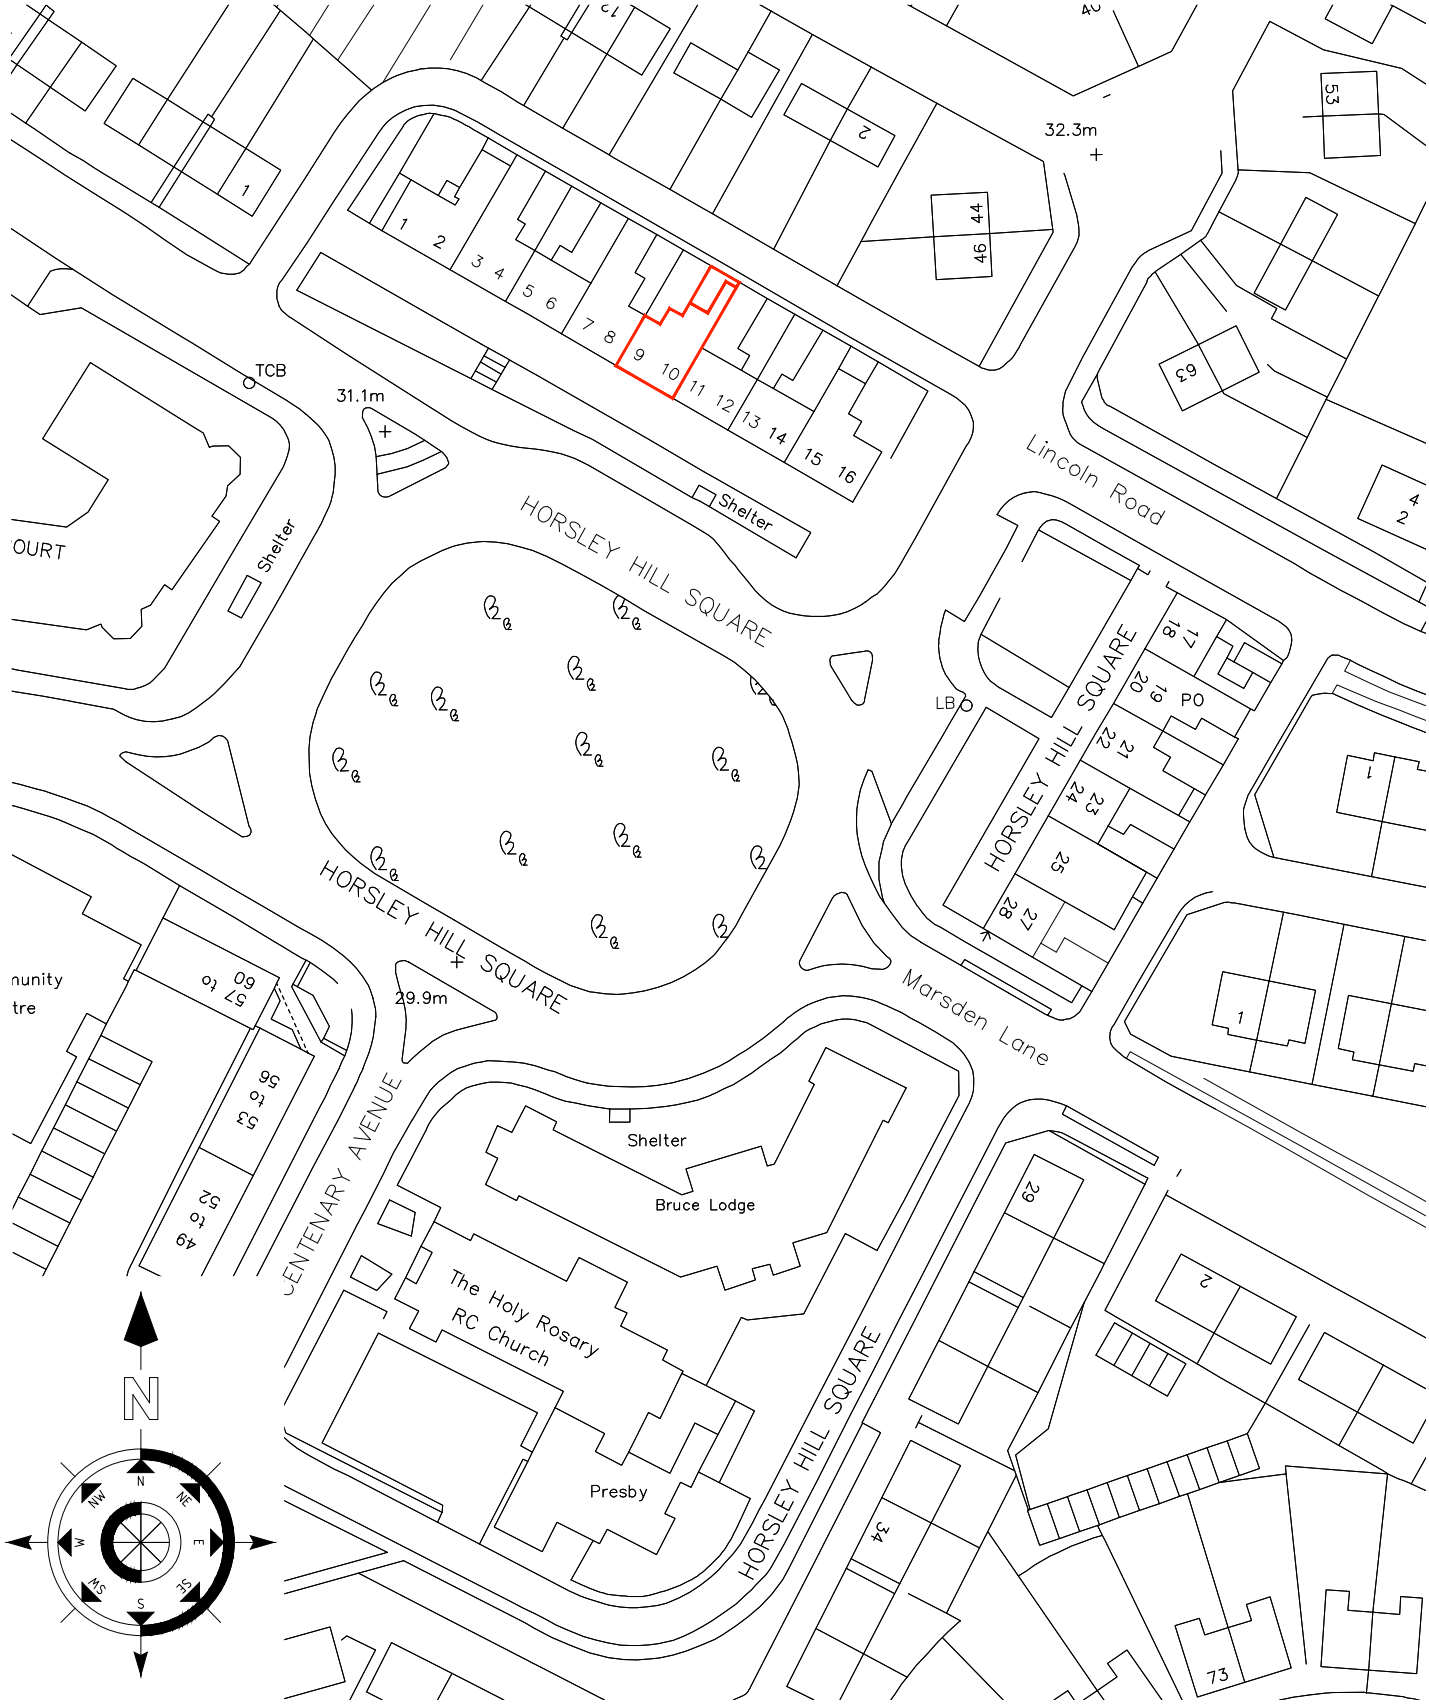

The contractor is responsible for the verification of dimensions on the site. All dimensions are in millimetres.© Copyright all rights reserved South Tyneside Council.
Ordnance Survey data has been reproduced from 1/1250 Ordnance Survey maps with the permission of The Controller of H.M. Stationery Office. Crown copyright reserved. Licence No. 100019570