46 HARDIE DRIVE, WEST BOLDON

1:200 SITE/ROOF PLAN

PROPOSED

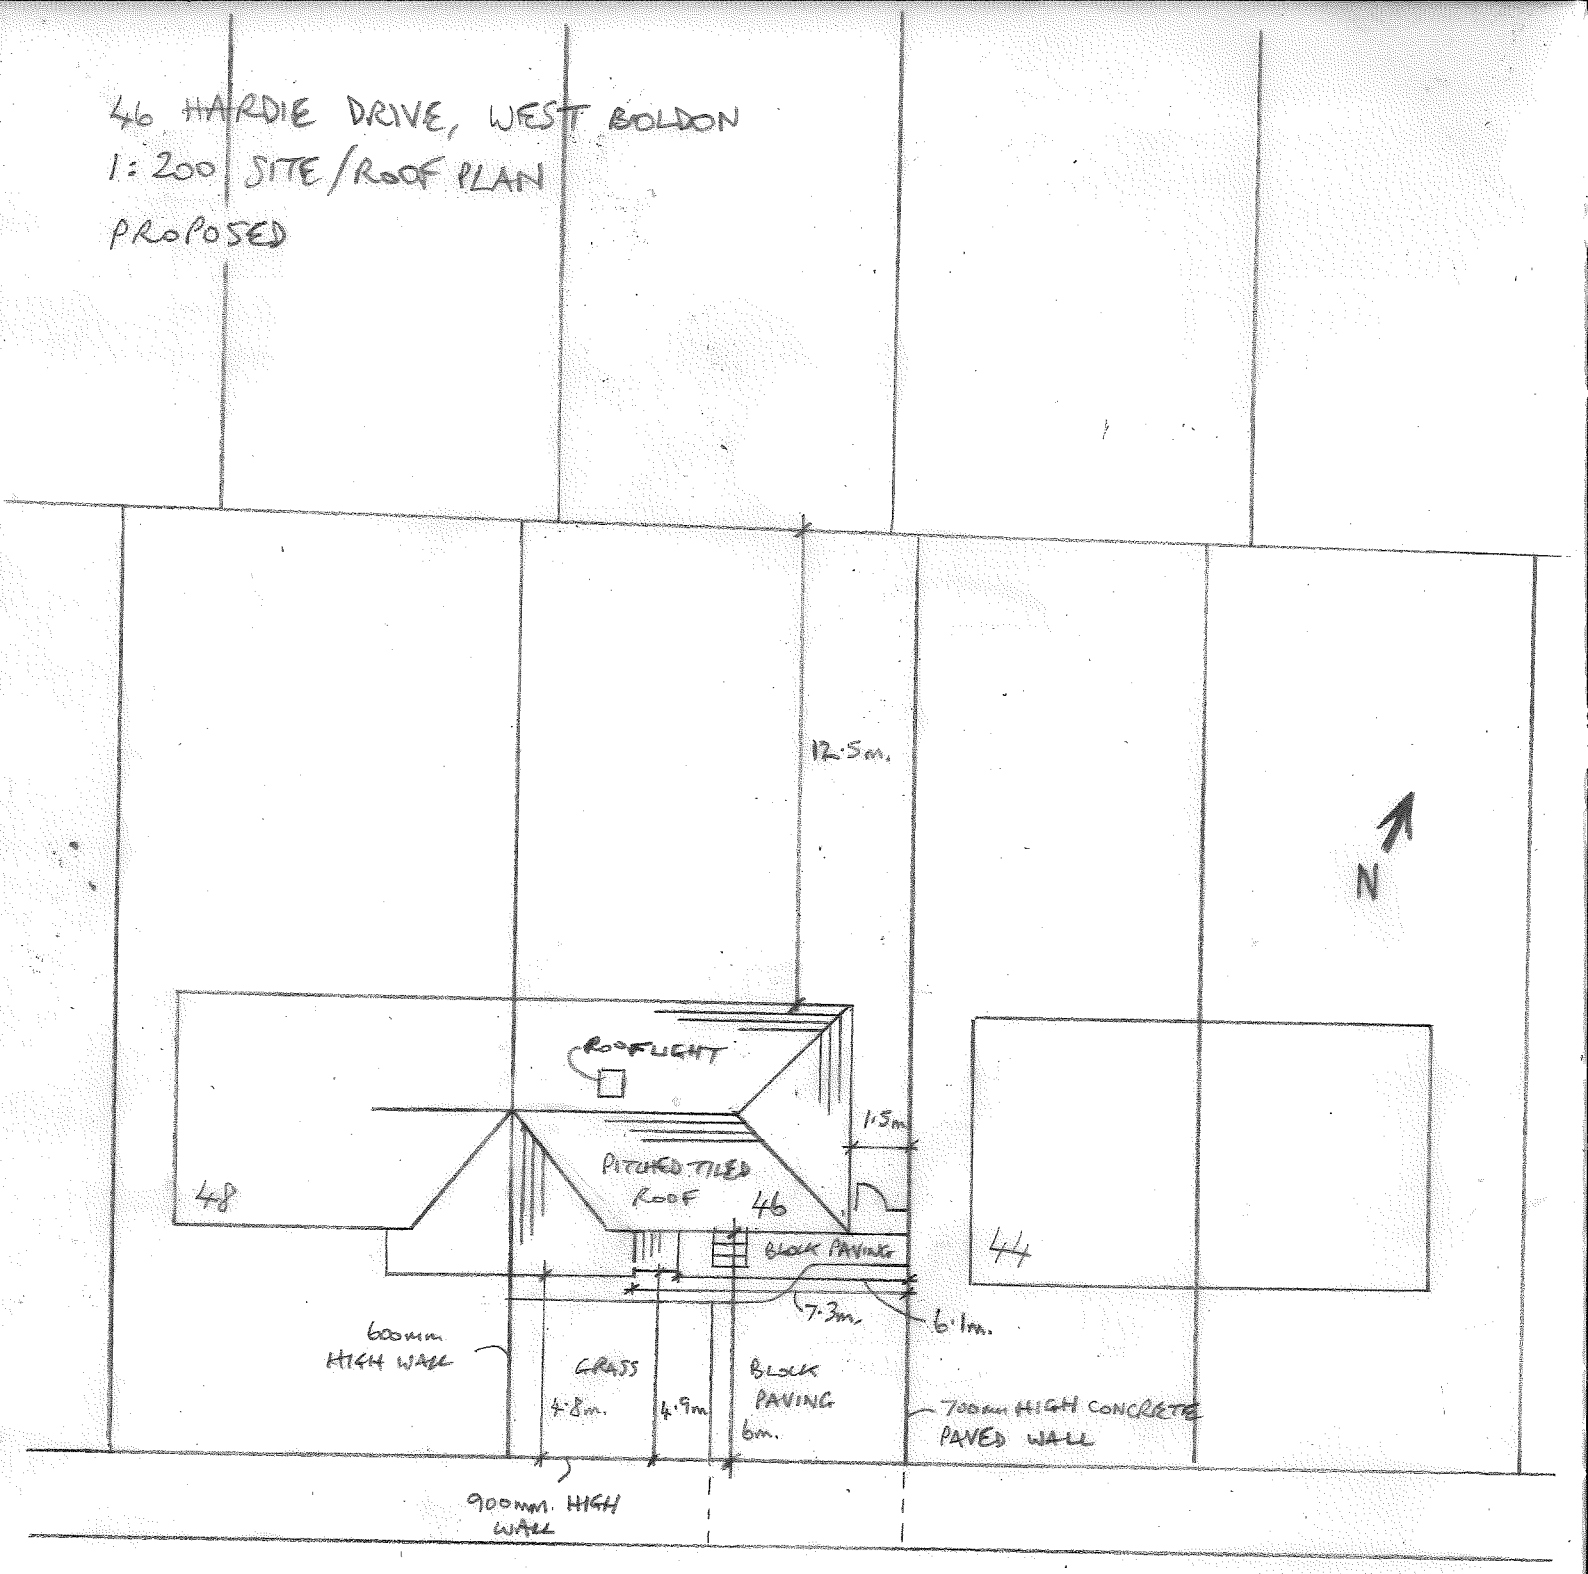

HARDIE DRIVE