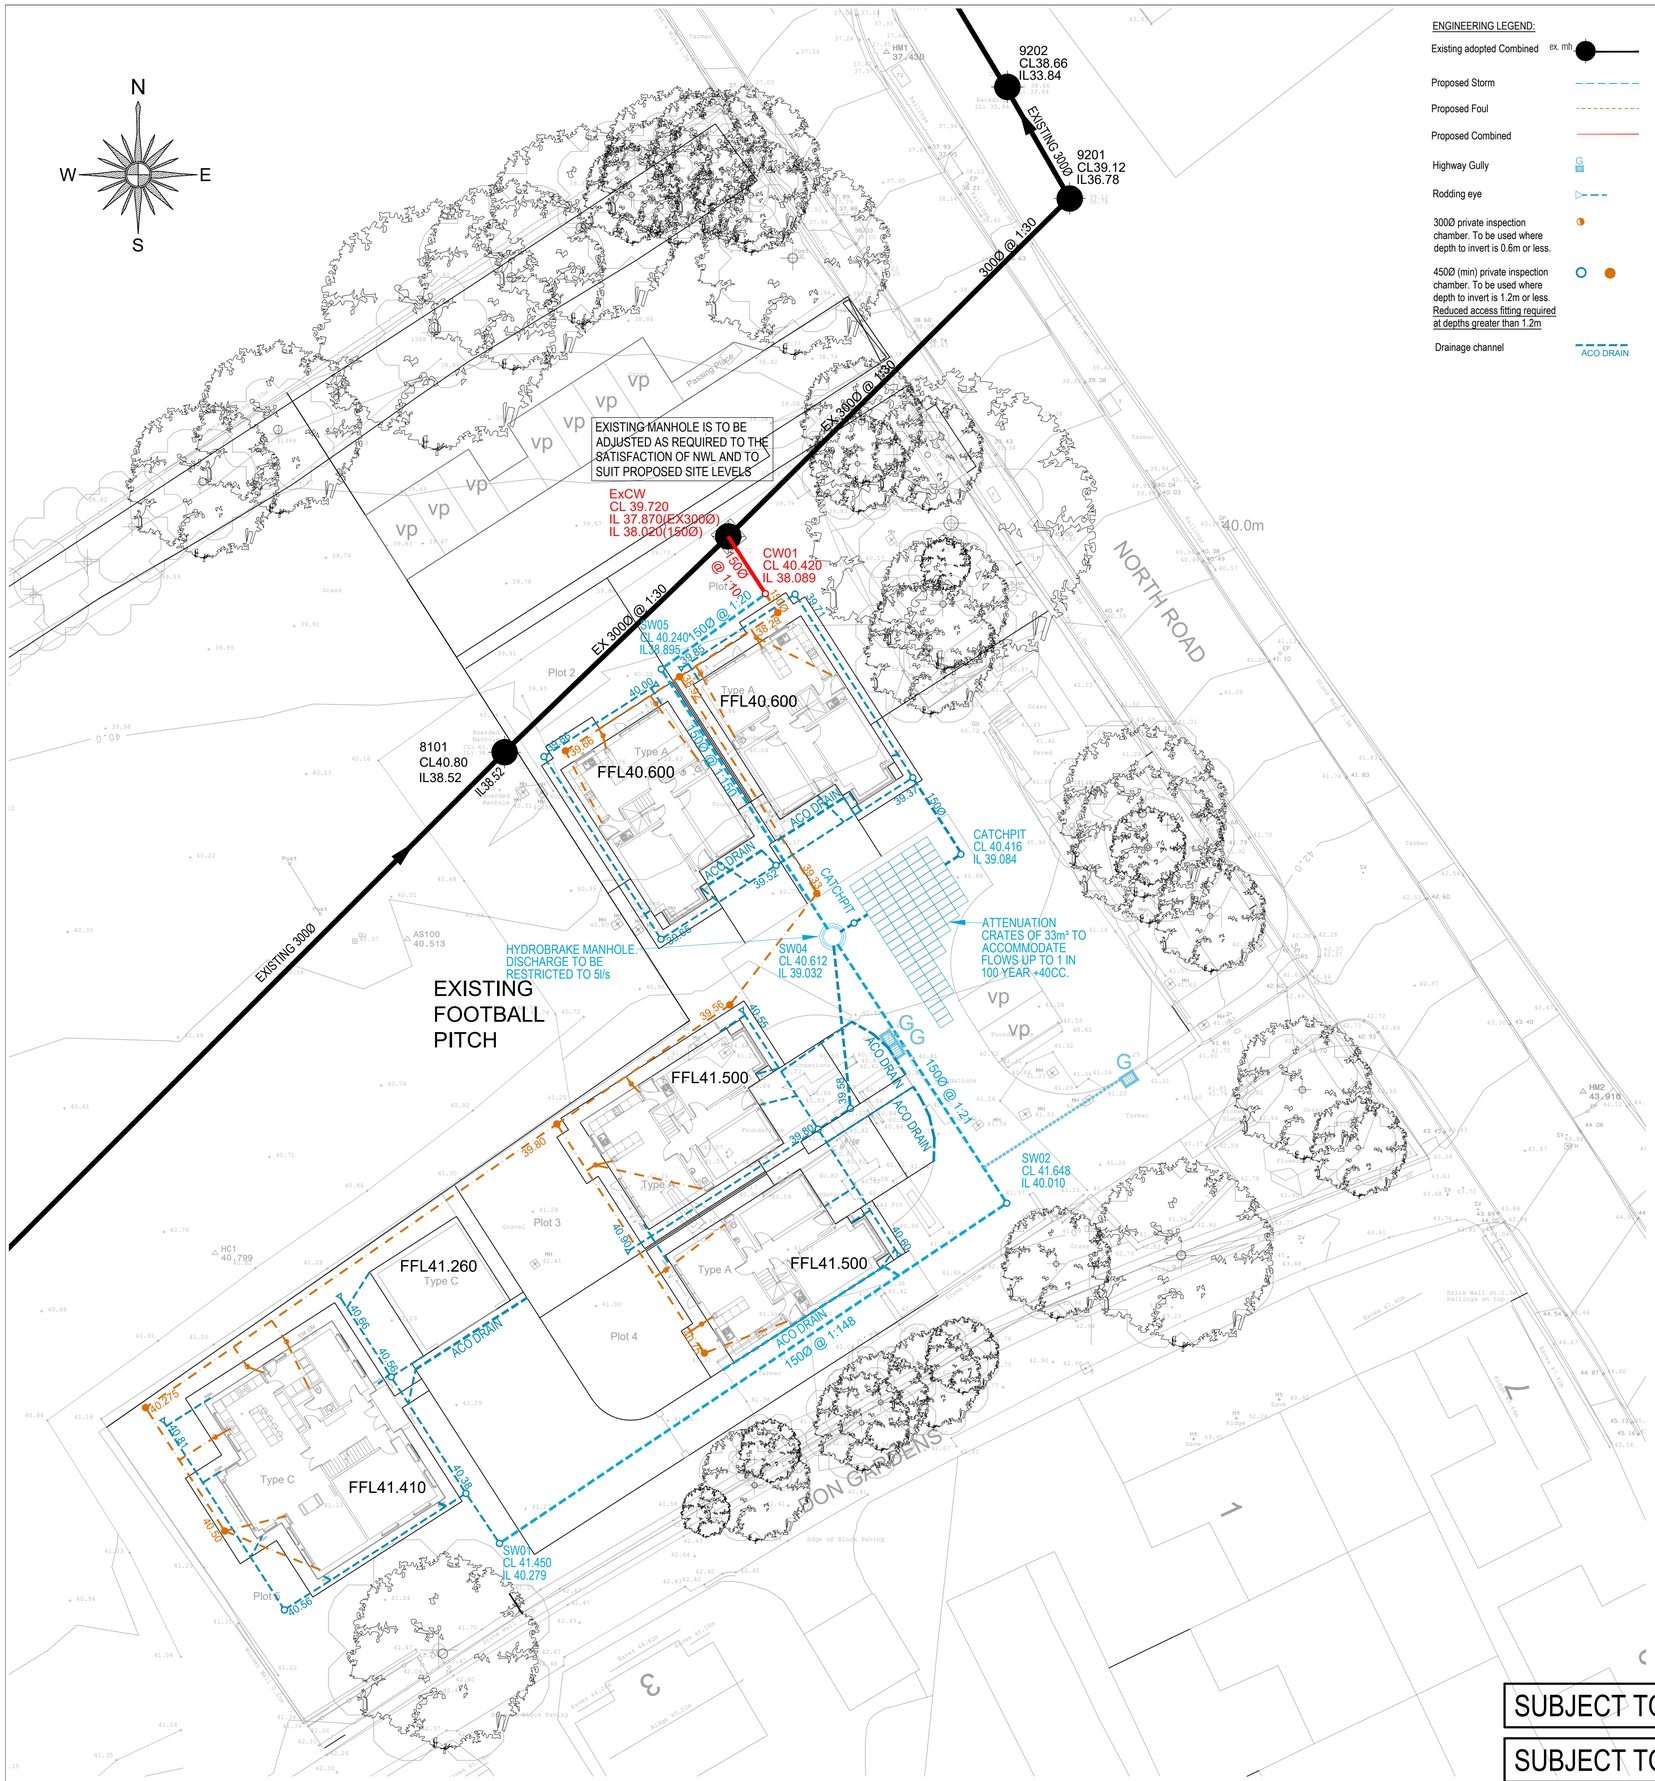


ENGINEERING LEGEND:

- Existing adopted Combined — ex. mh
- Proposed Storm
- Proposed Foul
- Proposed Combined
- Highway Gully — GG
- Rodding eye
- 300Ø private inspection chamber. To be used where depth to invert is 0.6m or less.
- 450Ø (min) private inspection chamber. To be used where depth to invert is 1.2m or less. Reduced access fitting required at depths greater than 1.2m
- Drainage channel — ACO DRAIN

MANHOLE SCHEDULE

Manhole Number / Coordinates	Cover Level / Depth To Invert	Connections		Pipe Code	Pipe Inverts	Pipe Diams Inv-soff	Manhole Size	Types Manhole	Types Cover
SW01	41.450								
E. 434893.192	1.021		0	1.000	40.279	150	450	PPIC	B125
N. 561119.990									
SW02	41.648	1	1	1.000	40.010	150			
E. 434918.406	1.488		0	1.001	40.010	150	450	PPIC	D400
N. 561136.898									
SW04	40.612	2 / 3	2	1.001	39.032	150			
E. 434907.042	1.430		3	2.000	39.032	150	1350	E	D400 DOUBLE COVER
N. 561154.290			0	1.002	39.032	150			
SW05	40.240	1	1	1.002	38.895	150			
E. 434895.846	1.195		0	1.003	38.895	150	450	PPIC	B125
N. 561171.761									
CW01	40.420	1	1	1.003	38.089	150			
E. 434902.649	2.181		0	1.004	38.089	150	450	PPIC	B125
N. 561176.689									

NOTES:

1. ALL EXCAVATIONS BELOW ADOPTED HIGHWAYS TO BE BACKFILLED WITH TYPE 1 AND COMPACTED IN LAYERS NOT EXCEEDING 150mm.
2. HIGHWAY AUTHORITY TO BE CONTACTED AS SOON AS CONTRACTOR IS ON SITE TO ENABLE EARLY DISCUSSIONS WITH THE CLERK OF WORKS.

GENERAL DRAINAGE

3. FIRST OFF LATERAL DRAINS ARE TO 150mm MINIMUM
4. ALL GULLIES TO BE TRAPPED AS SHOWN ON THE DETAILS DRAWINGS, LEADS TO BE MINIMUM 150mm.

ADOPTED DRAINAGE

5. POSITION AND LEVELS OF EXISTING MANHOLES AND SEWERS ARE TO BE CHECKED ON SITE BEFORE SITE ACTIVITIES COMMENCE.
6. THE SEWER CONNECTION IS TO BE CARRIED OUT BY AN NWL APPROVED CONTRACTOR.
7. THIS DRAWING IS TO BE READ IN CONJUNCTION WITH THE REMAINING ENGINEERING DRAWINGS.
8. CONCRETE PROTECTION IS REQUIRED TO PROPOSED DRAINAGE PIPES WITH LESS THAN 900mm COVER IN AREAS NOT SUBJECT TO VEHICULAR LOADING AND LESS THAN 1200mm IN AREAS SUBJECT TO VEHICULAR LOADING.
9. ADOPTED DRAINAGE IS TO COMPLY WITH 'SEWERS FOR ADOPTION 6TH EDITION'.
10. PIPE SURROUND TO BE GRANULAR TYPE 'S' UNLESS NOTED OTHERWISE.

PRIVATE DRAINAGE

11. INSPECTION CHAMBER COVERS SHOULD BE SELECTED TO SUIT LOCATIONS
    - D400 PARKING/ACCESS AREAS
    - C250 PRIVATE DRIVES
    - B125 PAVEMENTS AND GARDENS
12. PRIVATE DRAINAGE IS TO COMPLY WITH ALL STATUTORY REQUIREMENTS AND ACCORD WITH BS EN 752 AND BUILDING REGULATIONS APPROVED DOCUMENT H.
13. BEDDING SHOULD BE GRANULAR MATERIAL TO BS 882 : PART 2 OF 10MM NOMINAL SINGLE SIZED AGGREGATE. RIGID PIPES OF NOMINAL SIZE 150mm AND 160mm FLEXIBLE PIPES SHOULD HAVE GRANULAR MATERIAL BEDDING TO BS 882 : PART 2 OF 10mm OR 14mm NOMINAL SIZED AGGREGATE OR 14mm TO 5mm GRADED
14. PIPE SIZES TO BE 100mm RIGID PIPE OR 110mm FLEXIBLE PIPE UNLESS OTHERWISE SHOWN. (ALL LATERAL DRAINS CONNECTING TO MAIN SEWER TO BE 150Ø MINIMUM)
15. FOR DRAINAGE PIPES TO BE CAST IN CONCRETE TO HAVE ROCKER PIPES EITHER SIDE OF CONCRETE.
16. WHERE 5 OR MORE PROPERTIES CONNECT TO THE SAME PRIVATE STORM RUN THE PIPE(S) SHOULD BE UPSIZED TO 150mm DIA. AFTER THE FIFTH PROPERTY. WHERE 10 OR MORE PROPERTIES CONNECT TO THE SAME PRIVATE FOUL RUN THE PIPES SHOULD BE UPSIZED TO 150Ø AFTER THE 10TH PROPERTY.

GENERAL

17. GARDEN BATTERS - THESE MUST BE CONSTRUCTED WITH NATURAL STIFF CLAYS AT NO STEEPER THAN SPECIFIED ON THE DRAWING. MATERIAL SHOULD BE PLACED AND COMPACTED IN LAYERS NOT EXCEEDING 250mm. MINIMUM TOPSOIL LAYER TO SUIT TYPE OF PLANTING WHICH SHOULD BE SPECIFIED BY THE LANDSCAPE ARCHITECT. ALL LANDSCAPING WORKS MUST BE CARRIED OUT IN ACCORDANCE WITH NHBC GUIDANCE 10.2.9
18. GUARDING/FALL PROTECTION IS REQUIRED WHERE: RETAINING WALLS RETAINING LAND MORE THAN 600mm HIGH, PATHS ADJACENT TO GROUND SLOPING AT MORE THAN 30° FROM THE HORIZONTAL. A TOTAL RISE OF A FLIGHT OF STEPS EXCEEDS 600mm A HAND RAIL MUST BE PROVIDED. GUARDING TO COMPLY WITH NHBC GUIDANCE 10.2.5

Rev.	Description	By	Chk	App	Date
I	Drainage updated in front of plot 4 to suit comments from client	MA	SH	LB	04/05/23
H	SW01 adjusted and SW03 removed to suit comments from client regarding location.	MA	SH	LB	03/05/23
G	Additional SVP added to plot 5 and drainage review due to amended site layout	MA	SH	LB	20/04/23
F	Manhole SW06 deleted. Drainage levels amended. 2250 drainage reduced to 1500. Manhole schedule added for main drainage.	MA	SH	LB	13/03/23
E	ACO drain lead adjusted following comments from client	MA	SH	LB	10/03/23
D	Attenuation crates arrangement and number adjusted, also PPIC manholes to replaced PCC chambers at the request of the client.	MA	SH	LB	21/02/23
C	Revised site layout added and private drainage added	MA	SH	LB	14/02/23
B	Updated to suit new layout	HA	SH	LB	28/04/21
A	Drainage revised to suit the NWL discharge rate	HA	SH	LB	06/04/21
Ø	Initial Issue	HA	SH	LB	26/02/21

SUBJECT TO APPROVAL BY SOUTH TYNESIDE COUNCIL

SUBJECT TO APPROVAL BY NORTHUMBRIAN WATER LTD

Portland consulting engineers
10 Bankside, The Watermark, Gateshead, Tyne & Wear, NE11 9SY
T: 0191 4619770 W: www.portlandconsulting.co.uk
F: 0191 4603028 E: info@portlandconsulting.co.uk

Client: TELMAC Developements

Project: Proposed Residential Development at West Boldon Primary School

Drawing Title: Drainage Layout

Scale	Sheet Size		
1:200	A1		
Drawn By	Checked By	Approved By	Date
HA	SH	LB	01/04/21

Drawing Status: Preliminary

Project No.	Drawing No.	Revision
2017021	002-01	I

This drawing and design is for use solely in connection with the above project. This drawing is the copyright of Portland Consulting Engineers, and must not be reissued, loaned or copied without written consent. All dimensions and setting out shall be checked on site before construction. Do not scale from this drawing.This drawing is to be read in conjunction with all other information relevant to the project. Any apparent discrepancy shall be brought to the attention of Portland Consulting Engineers.