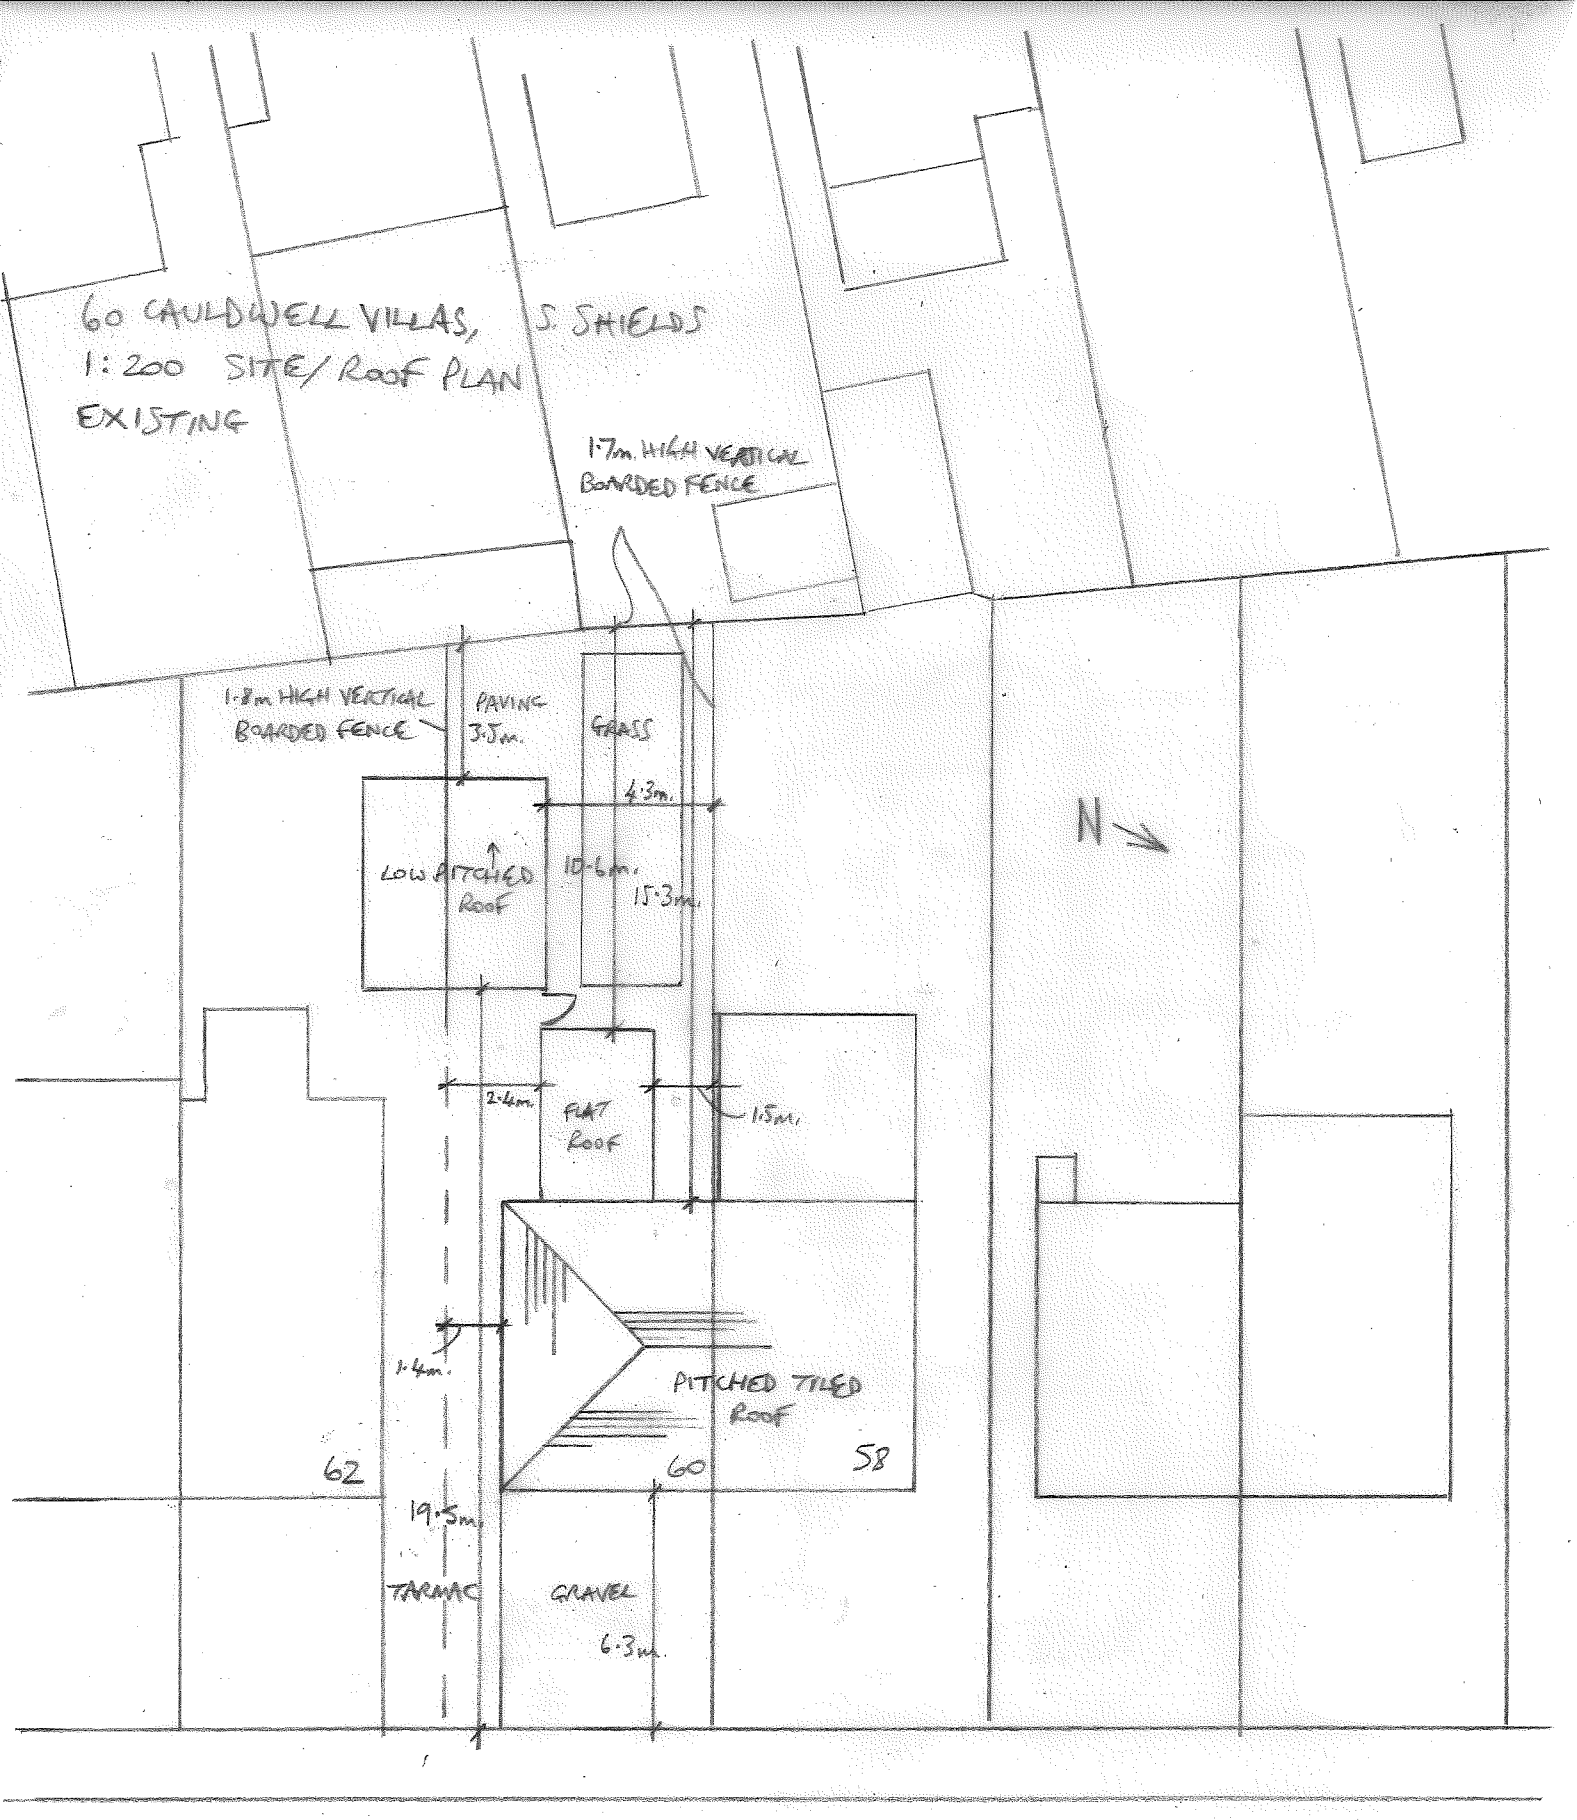

60 CAULDWELL VILLAS, S. SHIELDS
1:200 SITE/ROOF PLAN
EXISTING
1·7m. HIGH VERTICAL BOARDED FENCE
1·8m HIGH VERTICAL BOARDED FENCE
PAVING 3·5m.
GRASS
4·3m.
LOW PITCHED ROOF
10·6m.
15·3m.
N
2·4m.
FLAT ROOF
1·5m.
1·4m.
PITCHED TILED ROOF
62
60
58
19·5m.
TARMAC
GRAVEL
6·3m.
CAULDWELL VILLAS