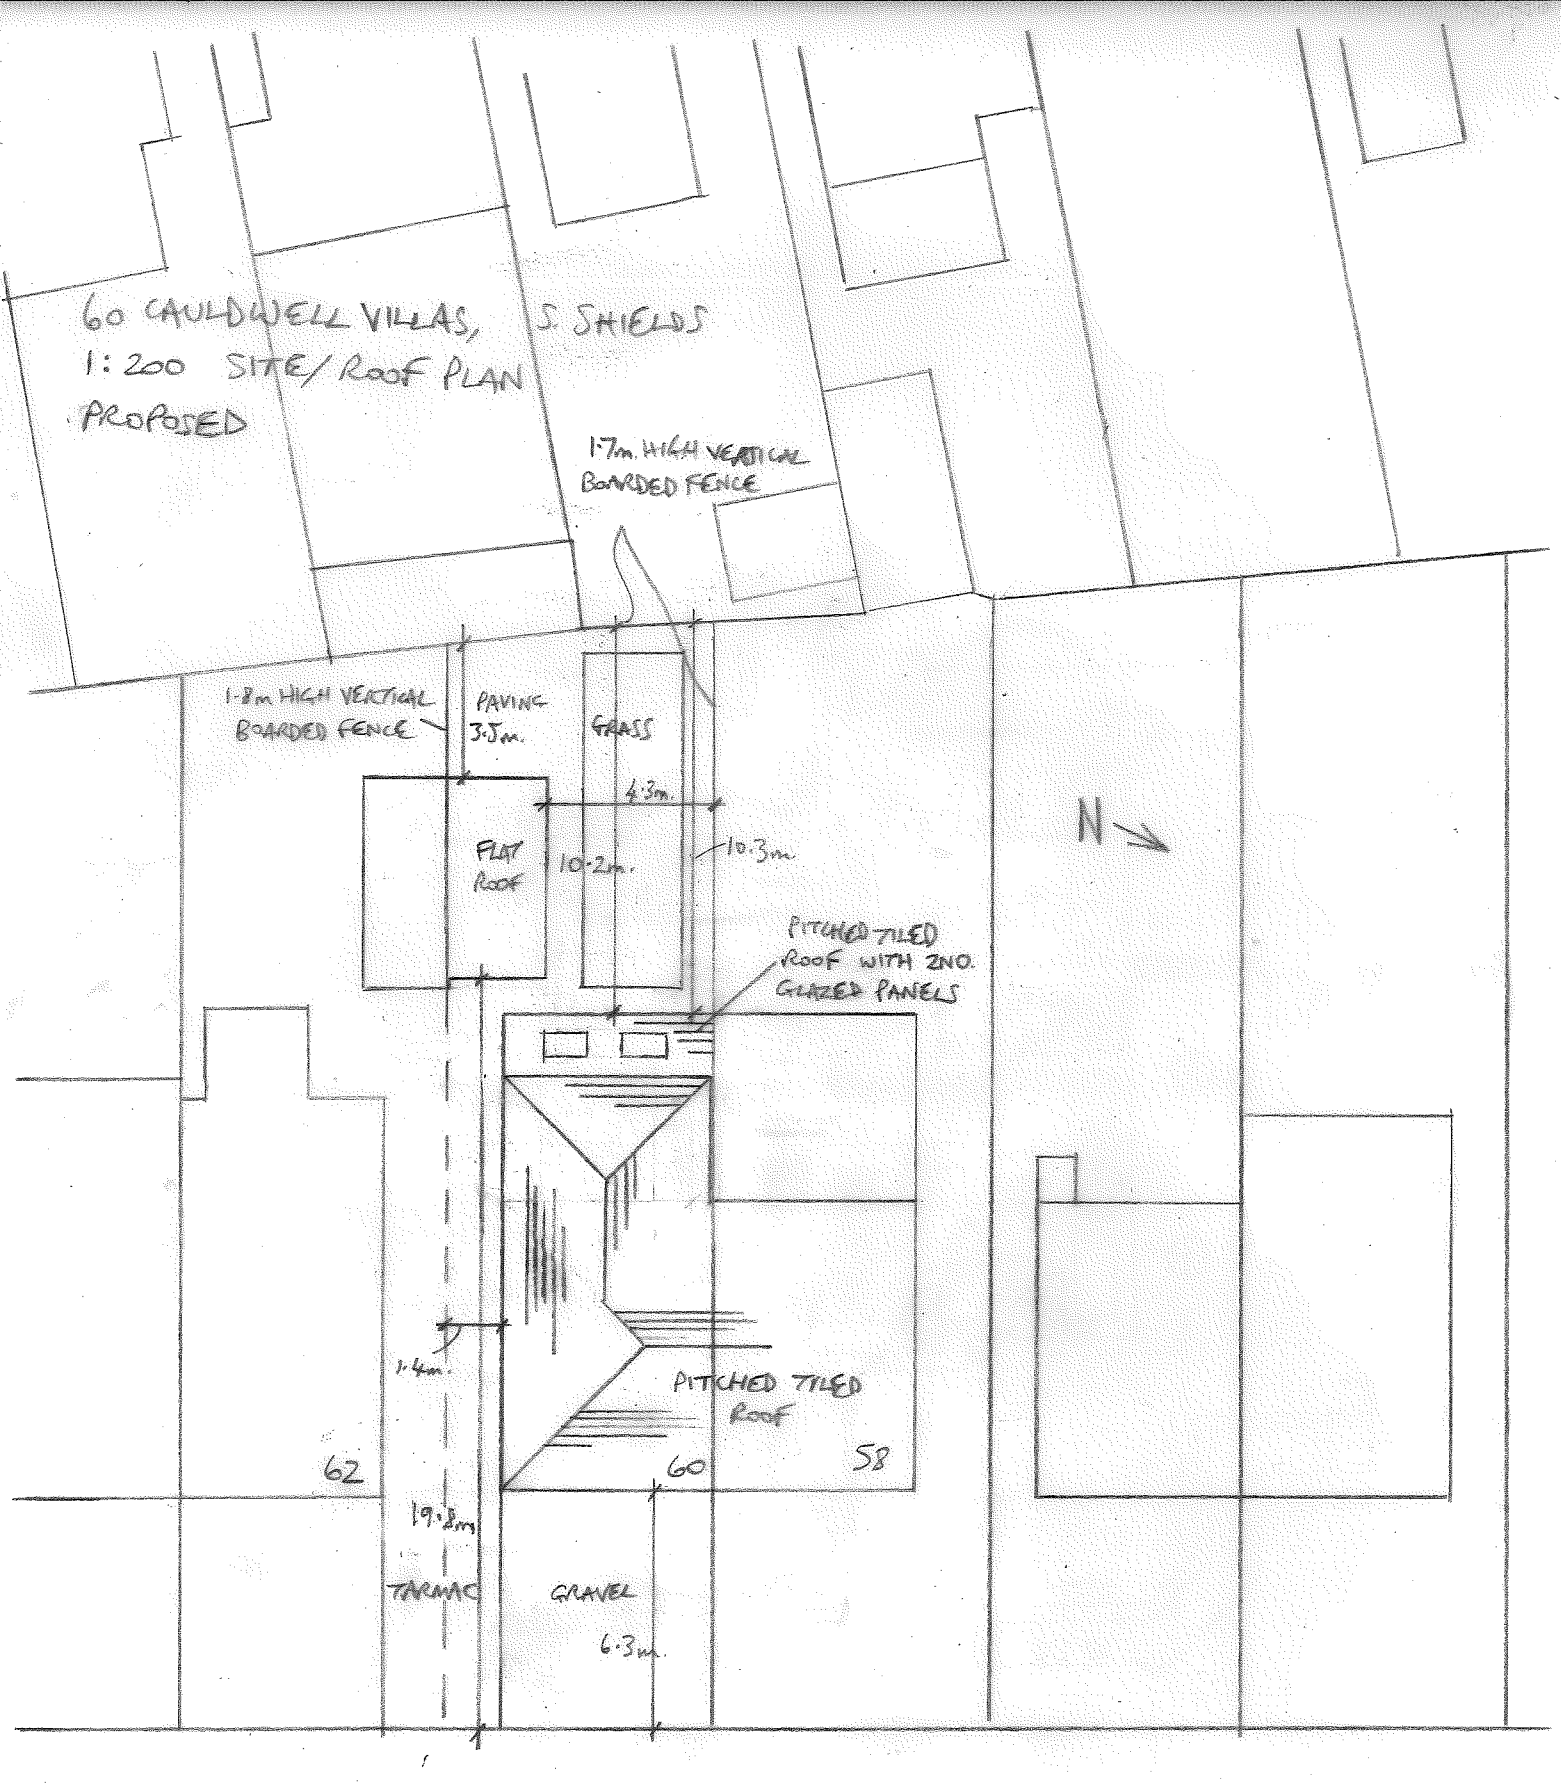

60 CAULDWELL VILLAS, S. SHIELDS
1:200 SITE/ROOF PLAN
PROPOSED
1·7m. HIGH VERTICAL BOARDED FENCE
1·8m HIGH VERTICAL BOARDED FENCE
PAVING 3·5m.
GRASS
4·3m.
FLAT ROOF
10·2m.
10·3m.
N
PITCHED TILED ROOF WITH 2NO. GLAZED PANELS
1·4m.
PITCHED TILED ROOF
62
60
58
19·8m.
TARMAC
GRAVEL
6·3m.
CAULDWELL VILLAS