

A1

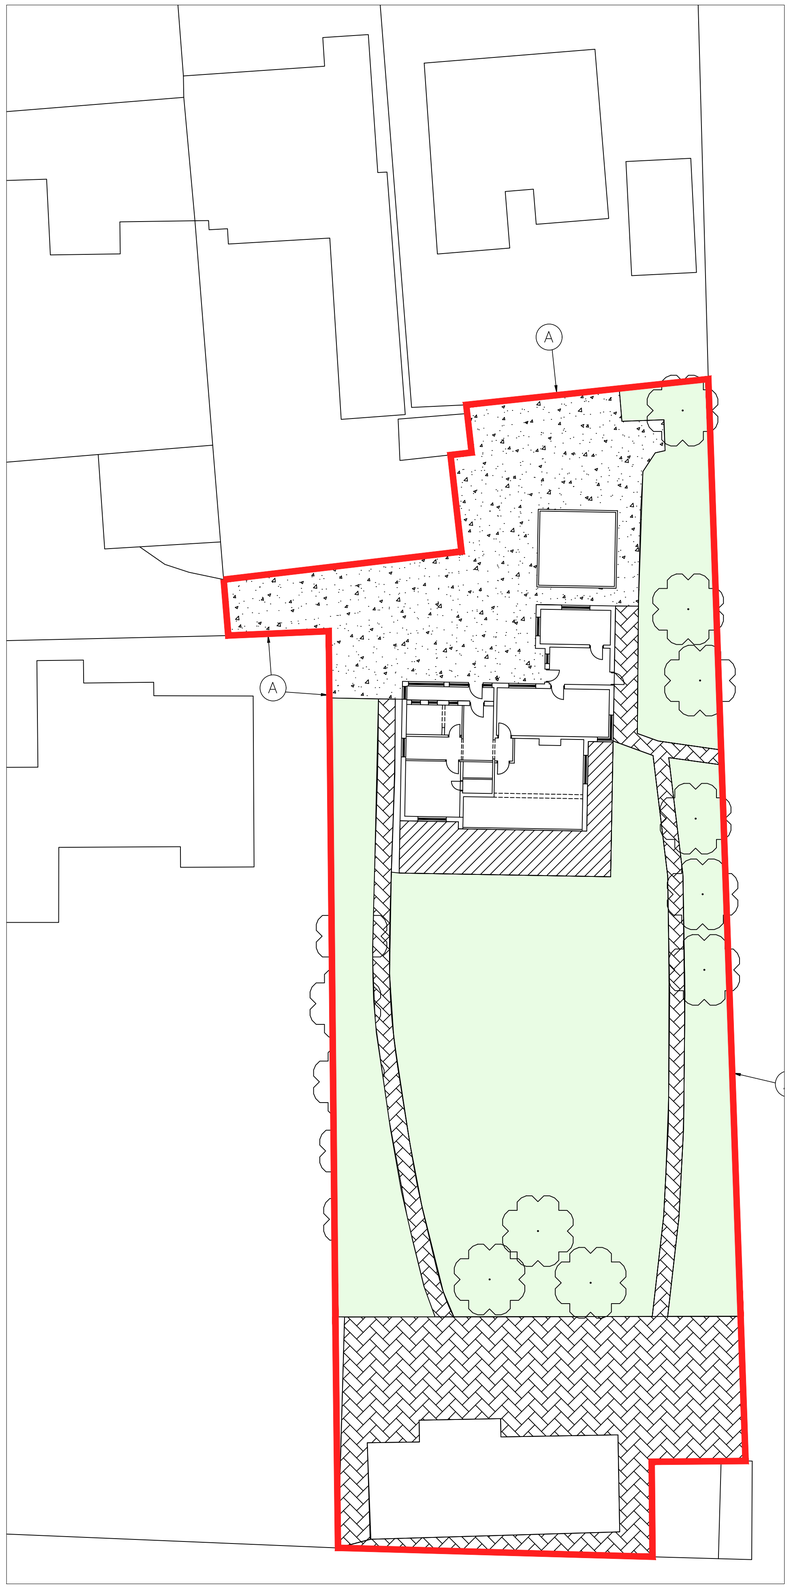


EXISTING SITE PLAN 1:200

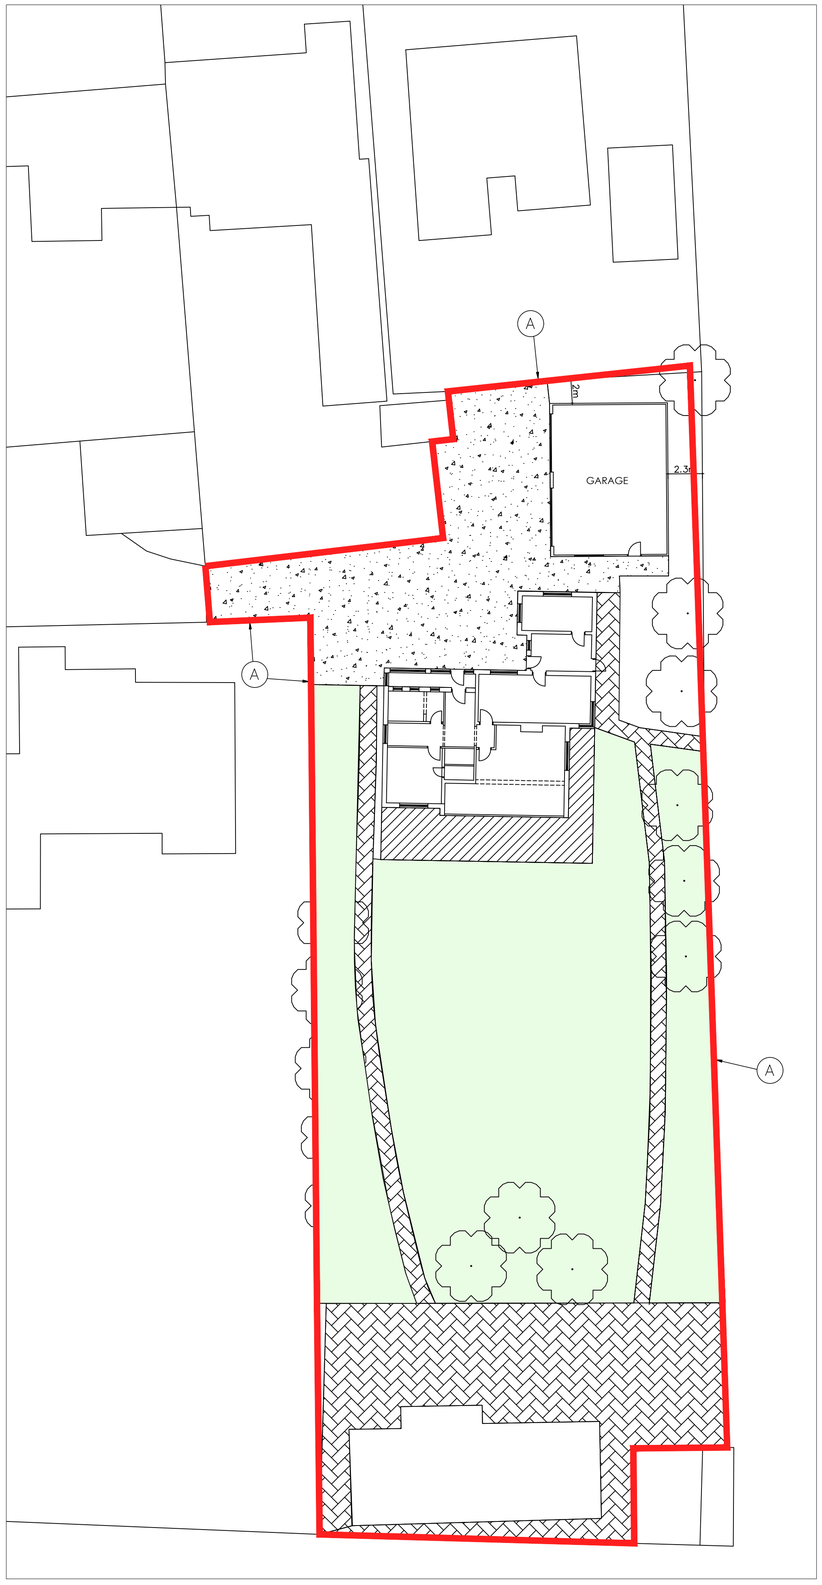

PROPOSED SITE PLAN 1:200

N

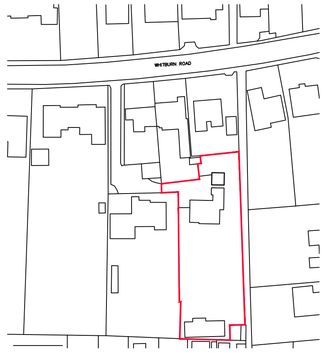

SITE LOCATION PLAN 1:1250

PROPOSED SITE BOUNDARY

A 1800mm TIMBER FENCE

TARMAC

LANDSCAPED AREA

BLOCK PAVING

DECKING

PROPOSED GARAGE			
29 WHITBURN ROAD, CLEADON, SR6 7QP			
EXISTING & PROPOSED SITE PLANS SITE LOCATION PLAN			
SCALE: – 1:200 & 1250	DATE: – SEPT 2023	DRAWING: – 001	REVISION: –