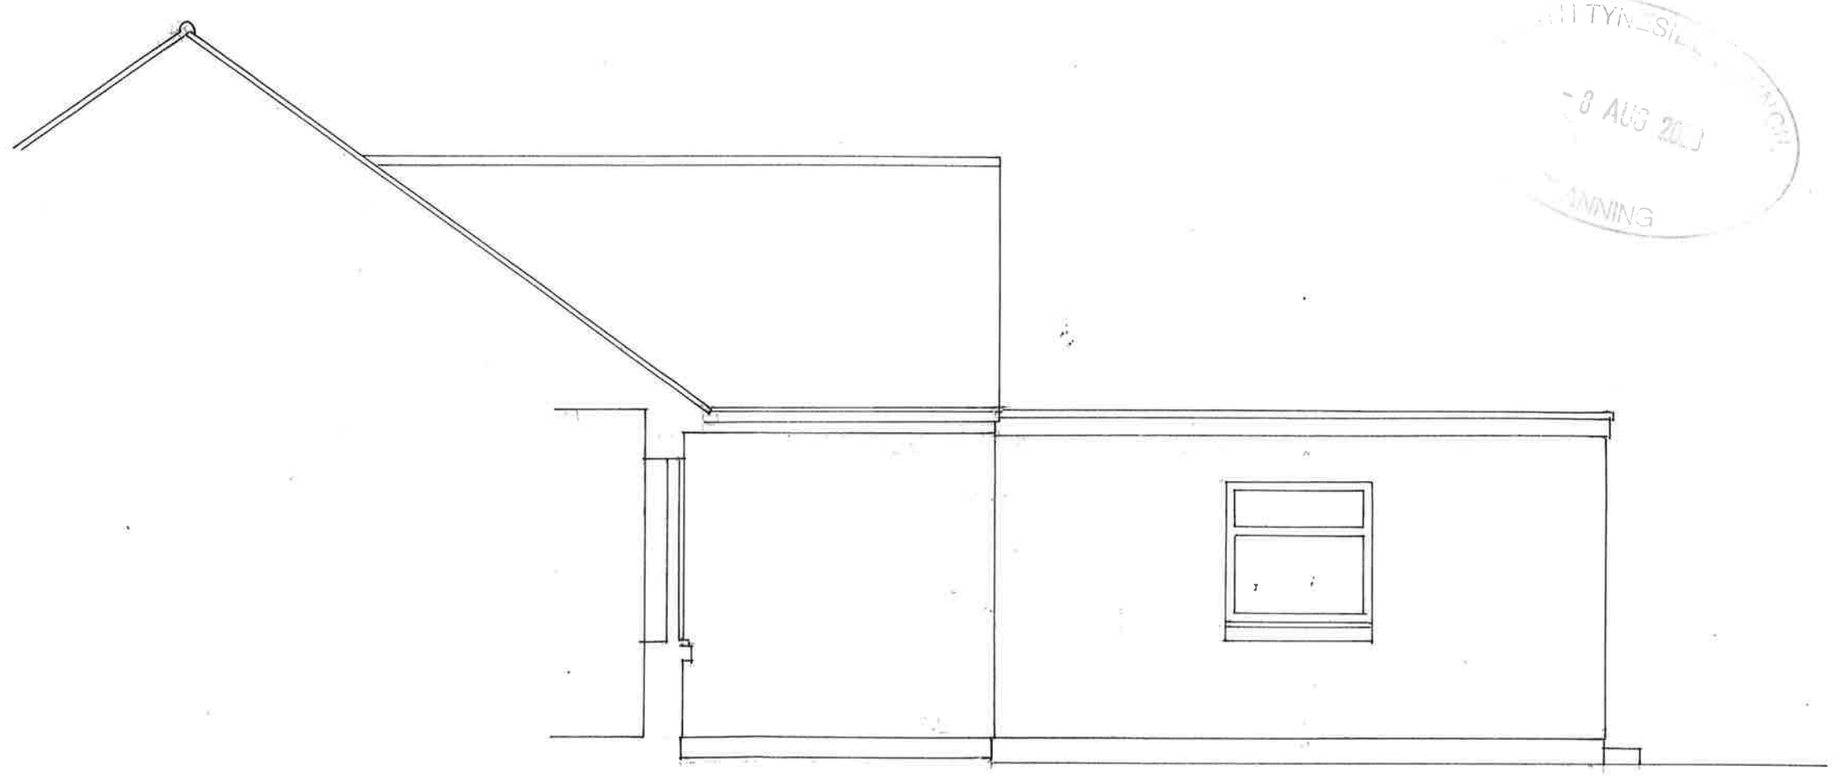


TYNESIDE
8 AUG 2013
PLANNING

NORTH ELEVATION

PROPOSED ALTERATIONS AND EXTENSION AT
28 RIDLEY GROVE SOUTH SHIELDS NE34 6RN

PLANS AS EXISTING **1:50**

J Martin Architect
12 Marsden Road South Shields Tyne and Wear NE34 6DF
01914547321 07917315056

3