
SCHEDULE OF EXTERNAL MATERIALS

ROOF	*Lead coloured Sarnafil or similar.*
WALLS	*White render and bricks to closely match existing.*
FASCIAS	*White softwood or plastic.*
RAINWATER GOODS	*White PVC as existing*

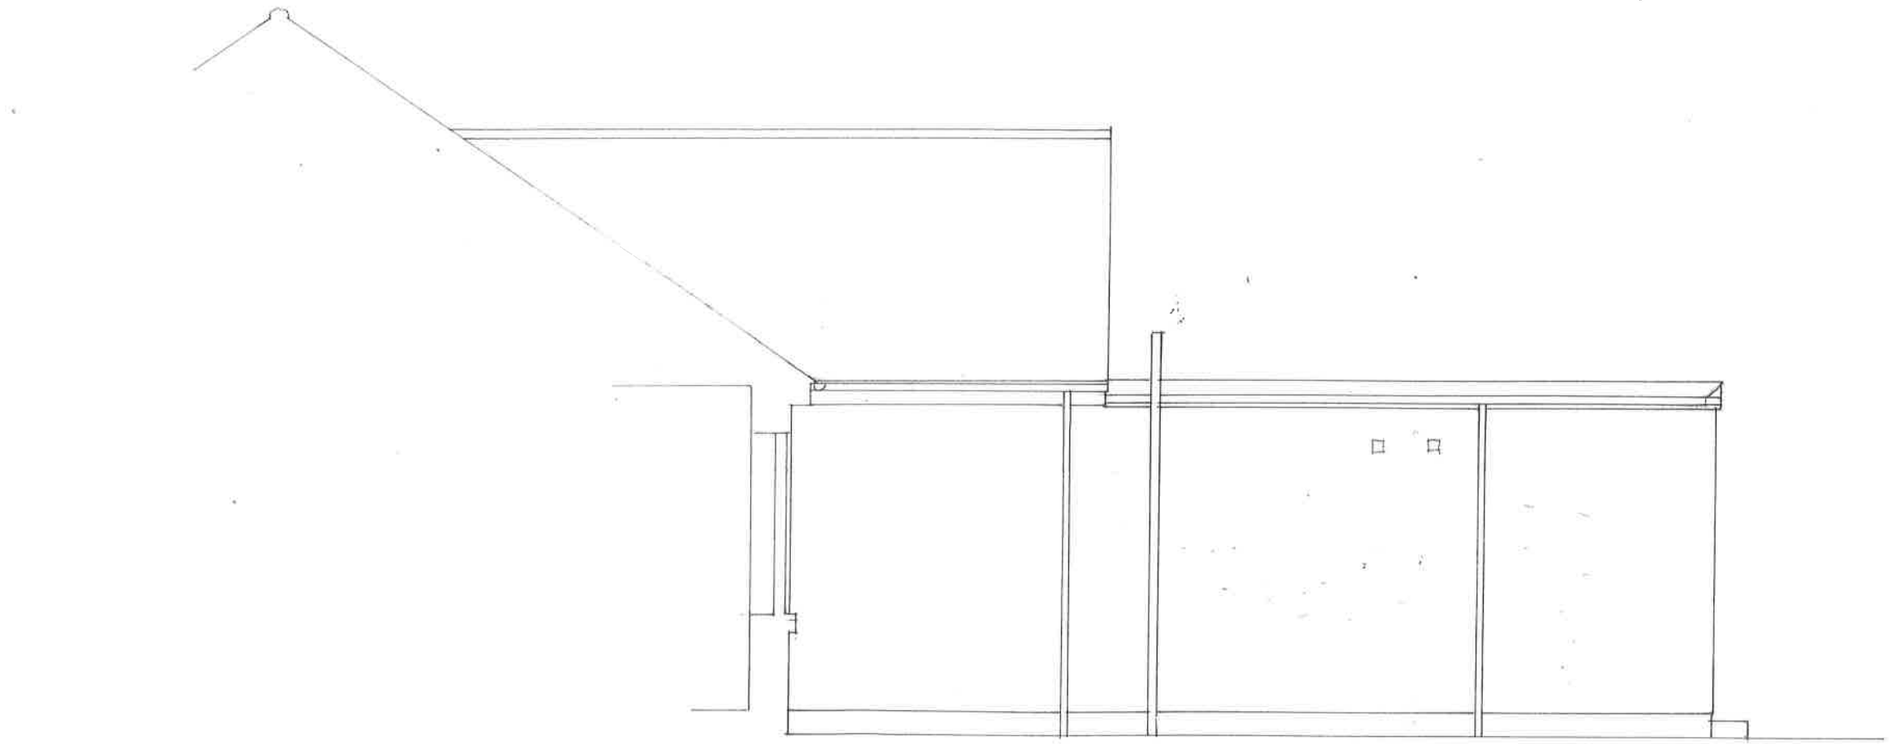

NORTH ELEVATION

PROPOSED ALTERATIONS AND EXTENSION AT
28 RIDLEY GROVE SOUTH SHIELDS NE34 6RN

J Martin Architect
12 Marsden Road South Shields Tyne and Wear NE34 6DF
01914547321 07917315056