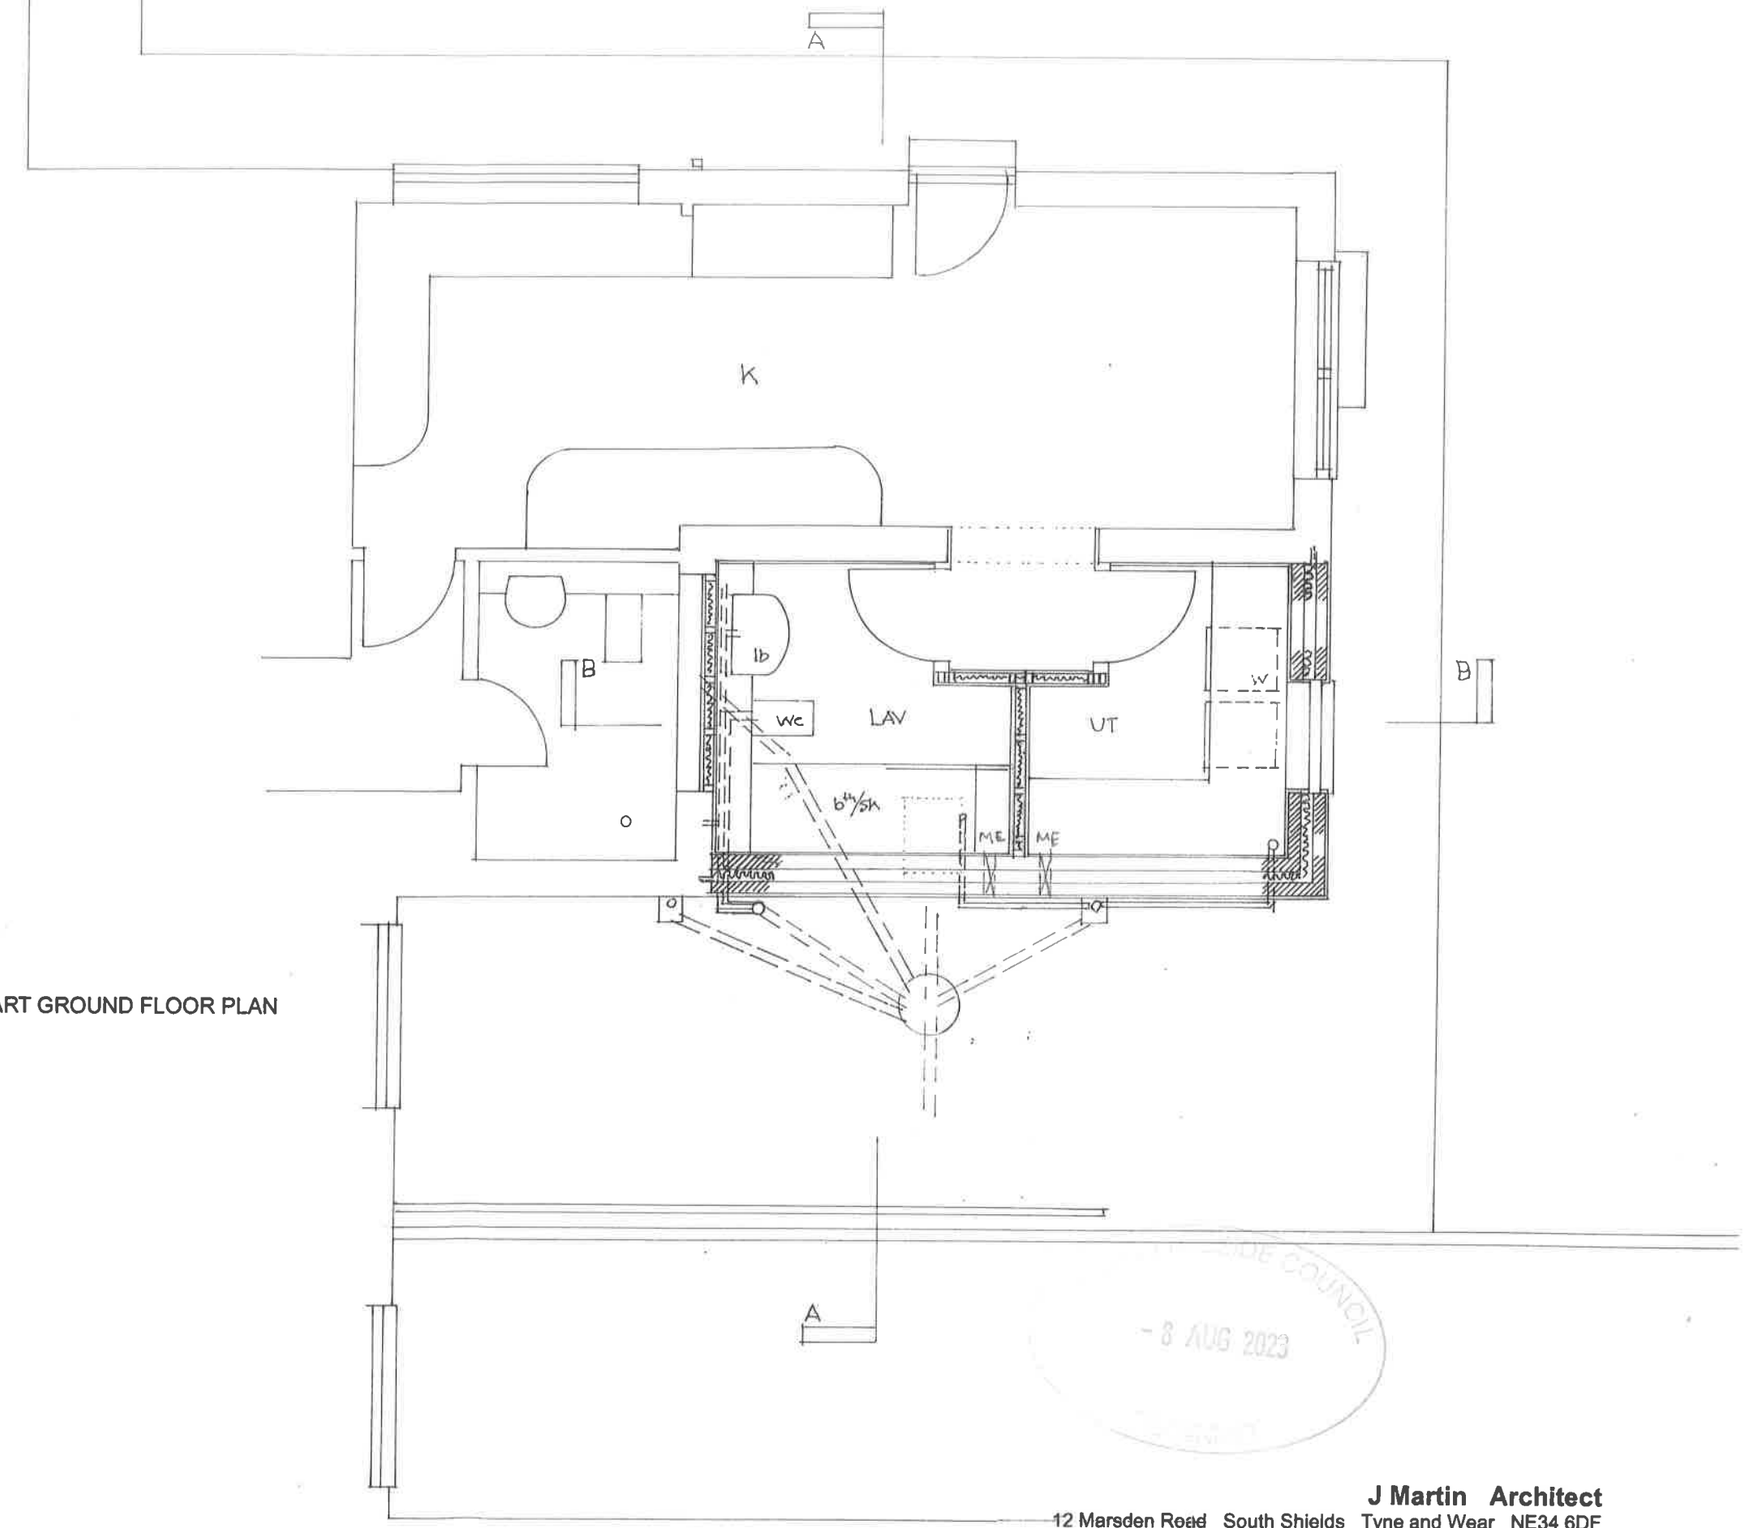


PART GROUND FLOOR PLAN

- 8 AUG 2023

PROPOSED ALTERATIONS AND EXTENSION AT
28 RIDLEY GROVE SOUTH SHIELDS NE34 6RN

PLANS AS PROPOSED **1:50**

J Martin Architect
12 Marsden Road South Shields Tyne and Wear NE34 6DF
01914547321 07917315056