
Address:	*2 West Meadows Road*	*Date:*	*October 2023*
Drawing:	*Proposed street scene*	*Scale:*	*1:100 @ A3*
Drawing number:	*D003*		

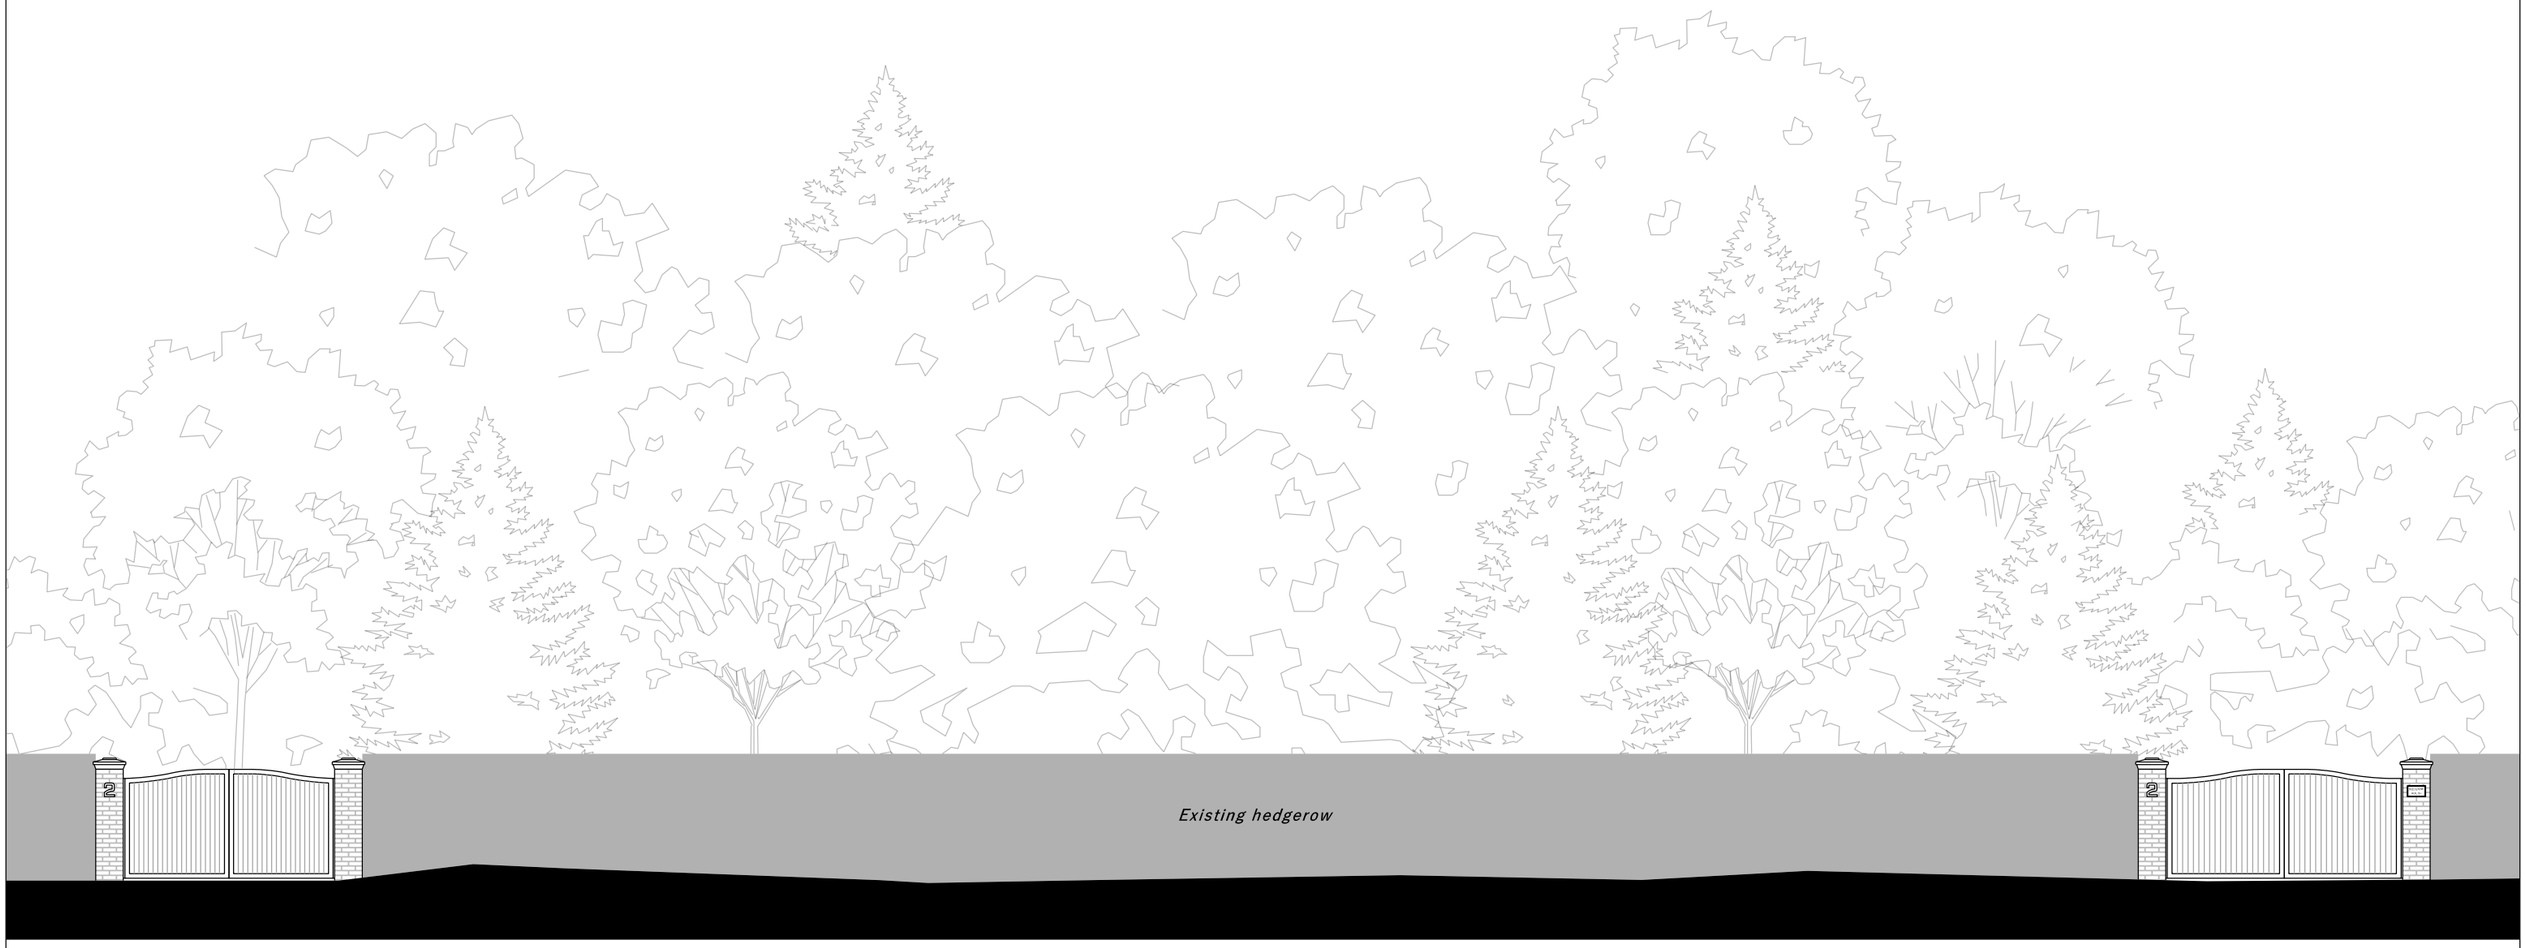

Gate A

Gate B